JADUAL TINGKAP 3

ELEVATION
FINISH FLOOR LEVEL
TYPE
DESCRIPTION
REMARK

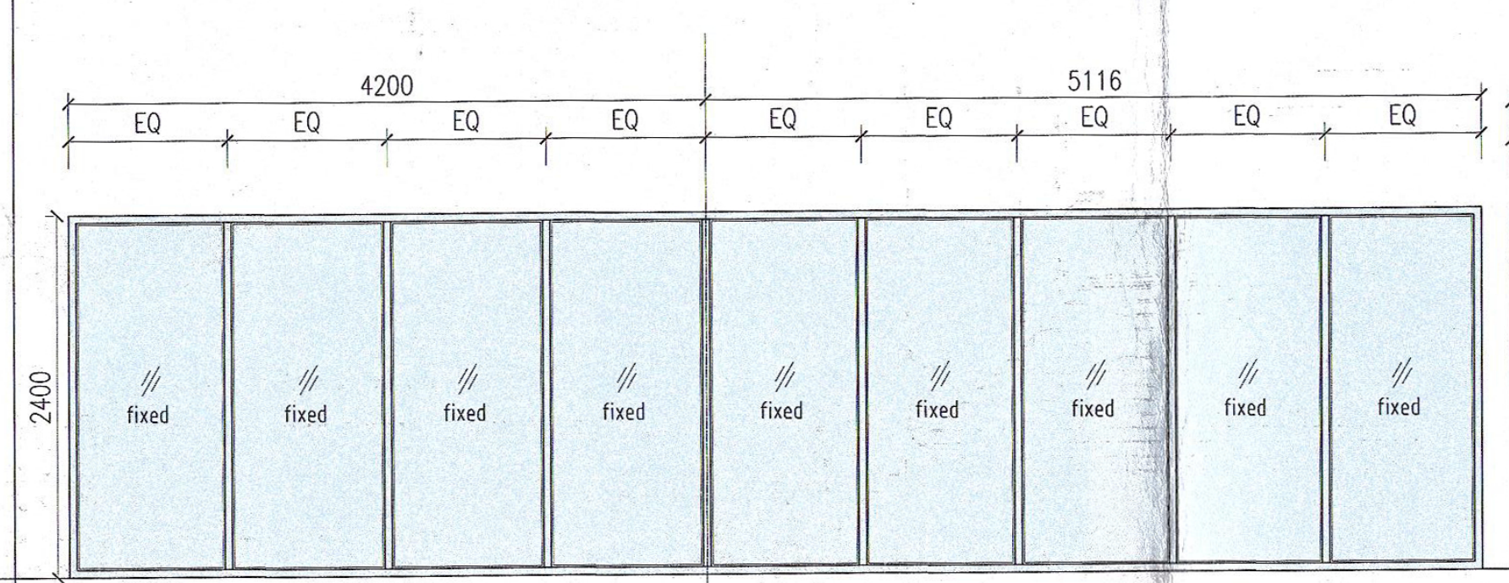
4200
EQ
EQ
EQ
EQ
5116
EQ
EQ
EQ
EQ
EQ
2400
fixed

FG62
alumn. frame fixed glass panel to approved shop drawing
bronze anodised finish frame 8mm thk. clear glass

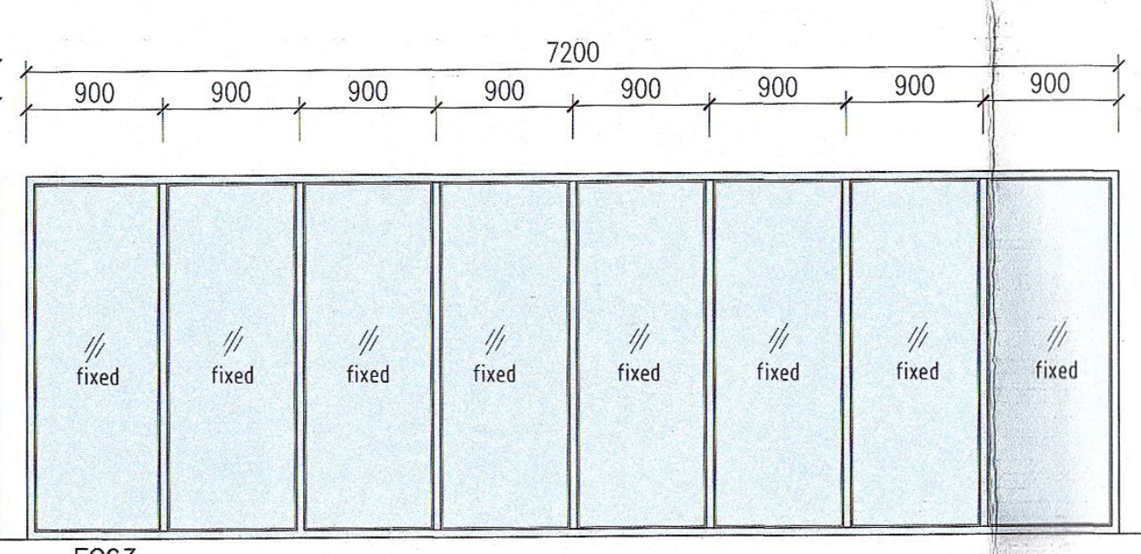
7200
900
900
900
900
900
900
900
900
fixed

FG63
alumn. frame fixed glass panel to approved shop drawing
bronze anodised finish frame 8mm thk. clear glass

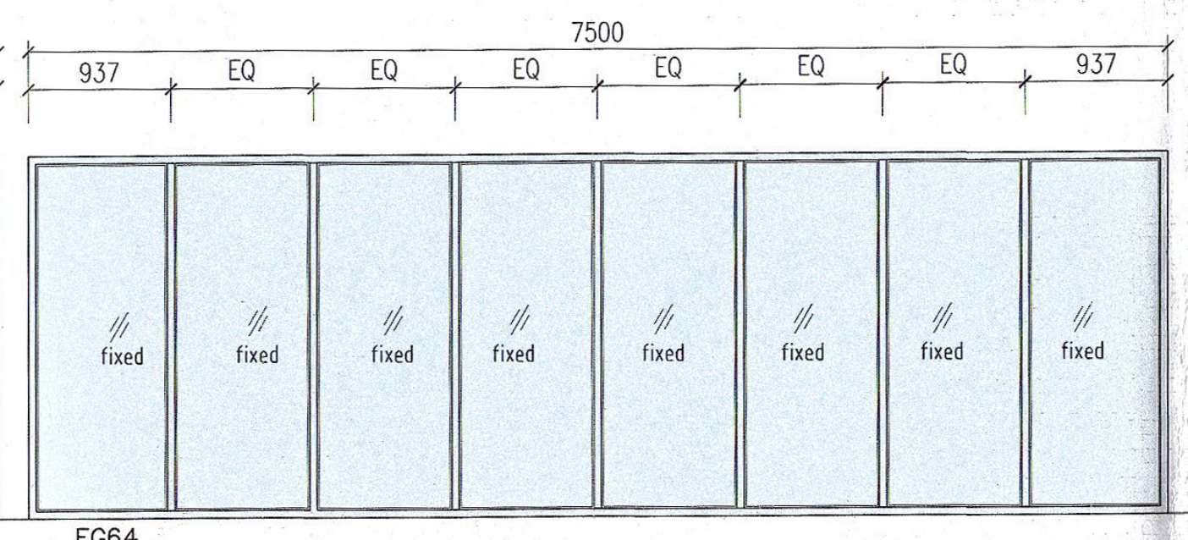
7500
937
EQ
EQ
EQ
EQ
EQ
EQ
937
fixed

FG64
alumn. frame fixed glass panel to approved shop drawing
bronze anodised finish frame 8mm thk. clear glass

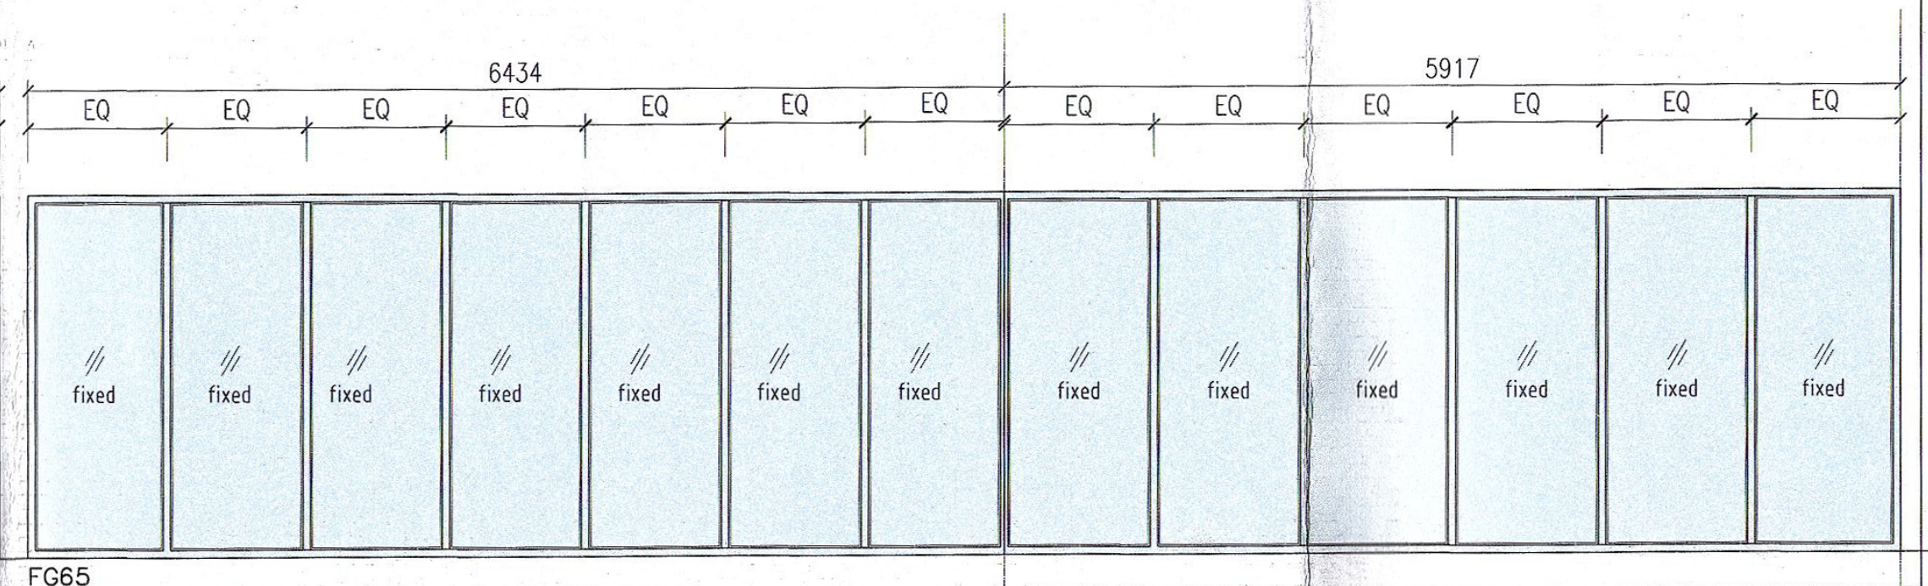
6434
5917
EQ
fixed

FG65
alumn. frame fixed glass panel to approved shop drawing
bronze anodised finish frame 8mm thk. clear glass

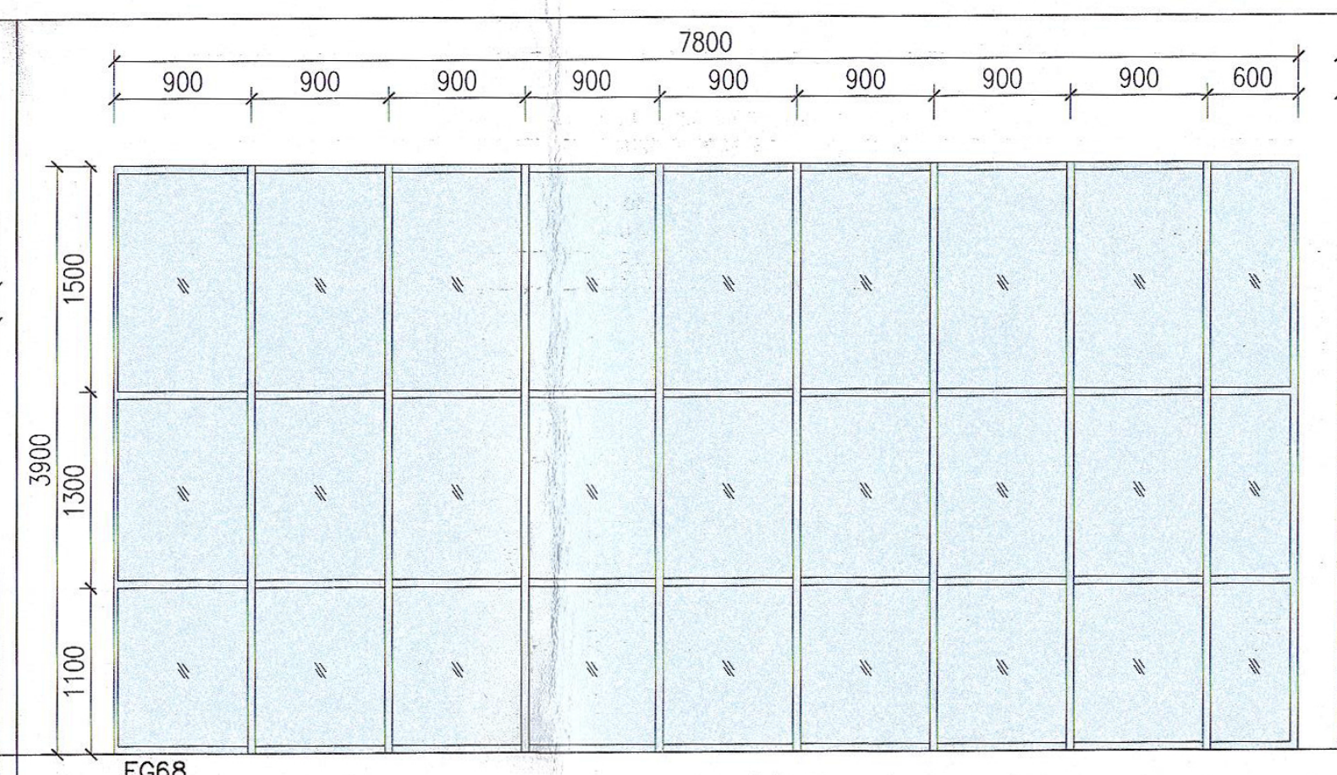
7800
900
900
900
900
900
900
900
900
600
3900
1500
1300
1100

FG68
alumn. frame fixed glass panel to approved shop drawing
bronze anodised finish frame 8mm thk. clear glass

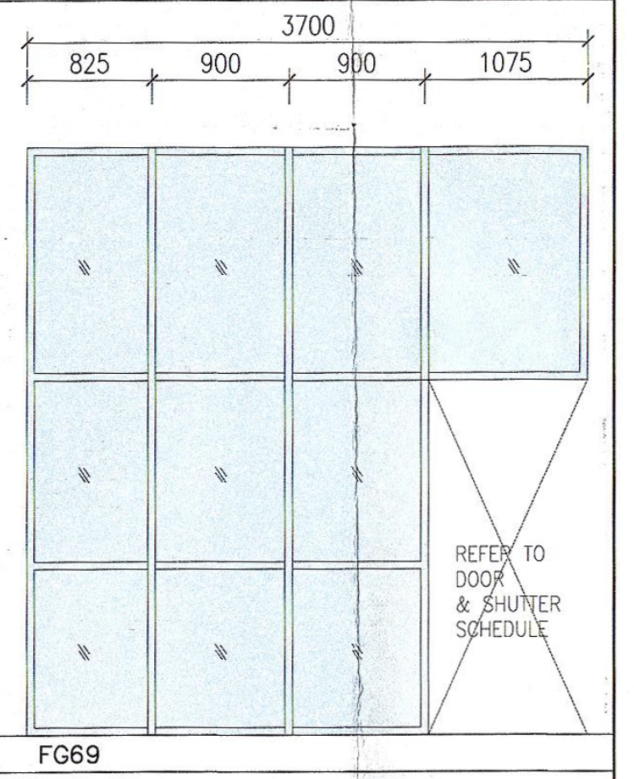
3700
825
900
900
1075
REFER TO DOOR & SHUTTER SCHEDULE

FG69
alumn. frame fixed glass panel with glass frameless door to approved shop drawing
bronze anodised finish frame 8mm thk. clear glass

ELEVATION
FINISH FLOOR LEVEL
TYPE
DESCRIPTION
REMARK

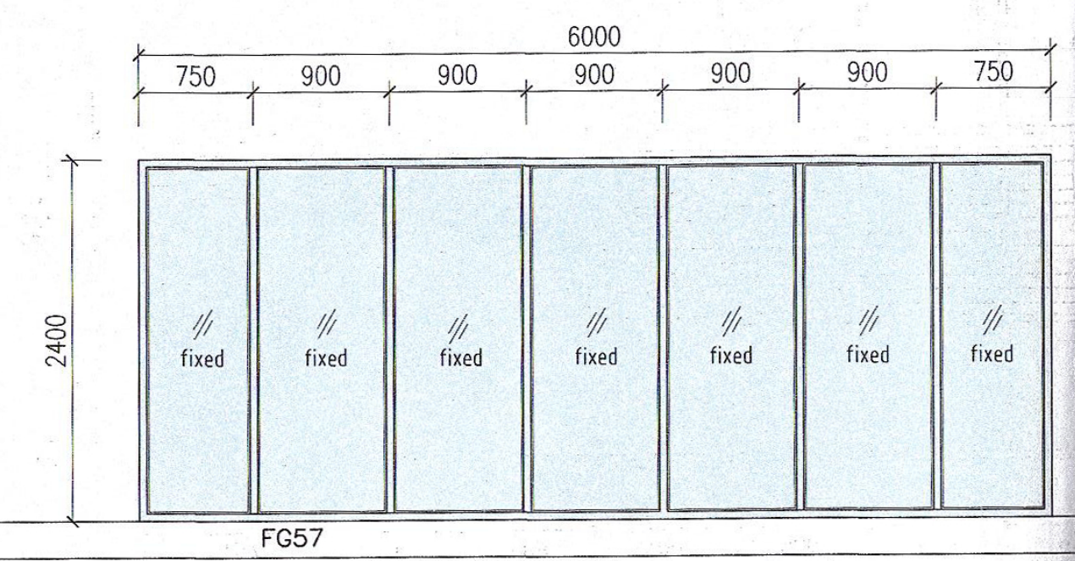
6000
750
900
900
900
900
900
750
2400
fixed

FG57
alumn. frame fixed glass panel to approved shop drawing
bronze anodised finish frame 8mm thk. clear glass

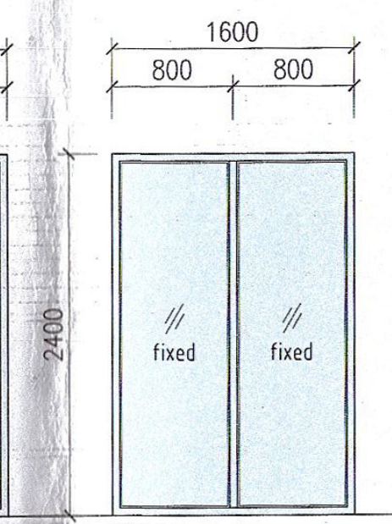
1600
800
800
2400
fixed

FG58
alumn. frame fixed glass panel to approved shop drawing
bronze anodised finish frame 8mm thk. clear glass

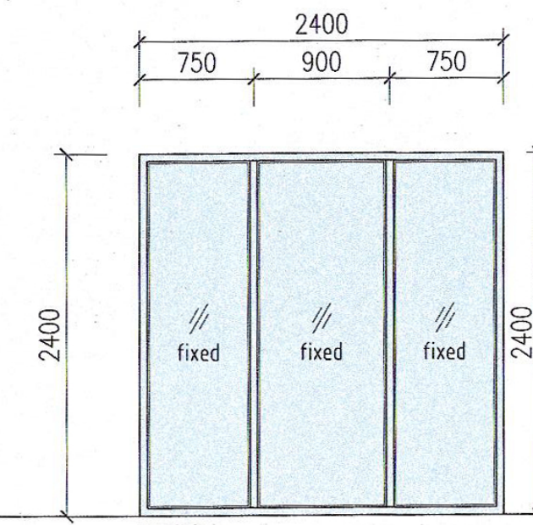
2400
750
900
750
2400
fixed

FG59
alumn. frame fixed glass panel to approved shop drawing
bronze anodised finish frame 8mm thk. clear glass

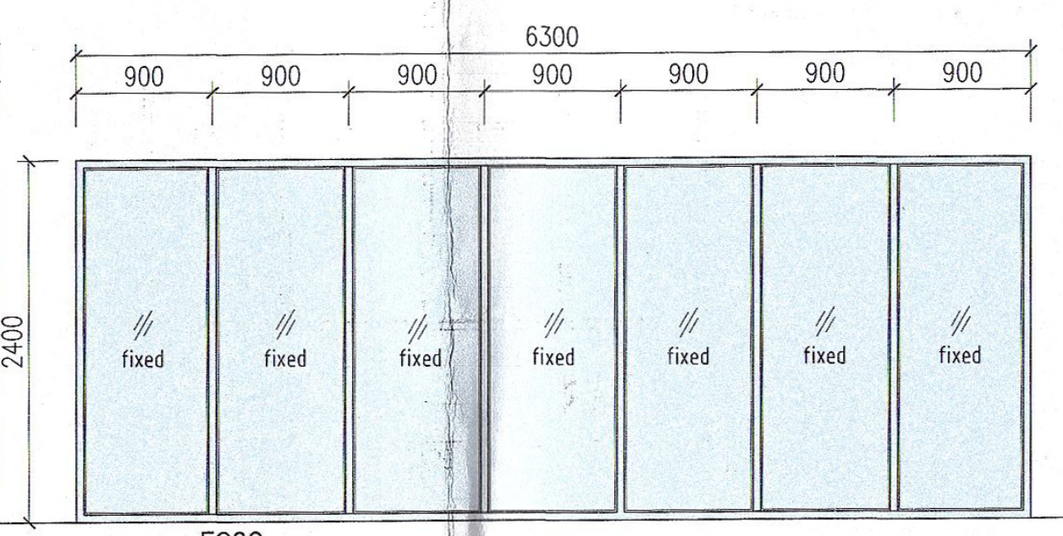
6300
900
900
900
900
900
900
900
fixed

FG60
alumn. frame fixed glass panel to approved shop drawing
bronze anodised finish frame 8mm thk. clear glass

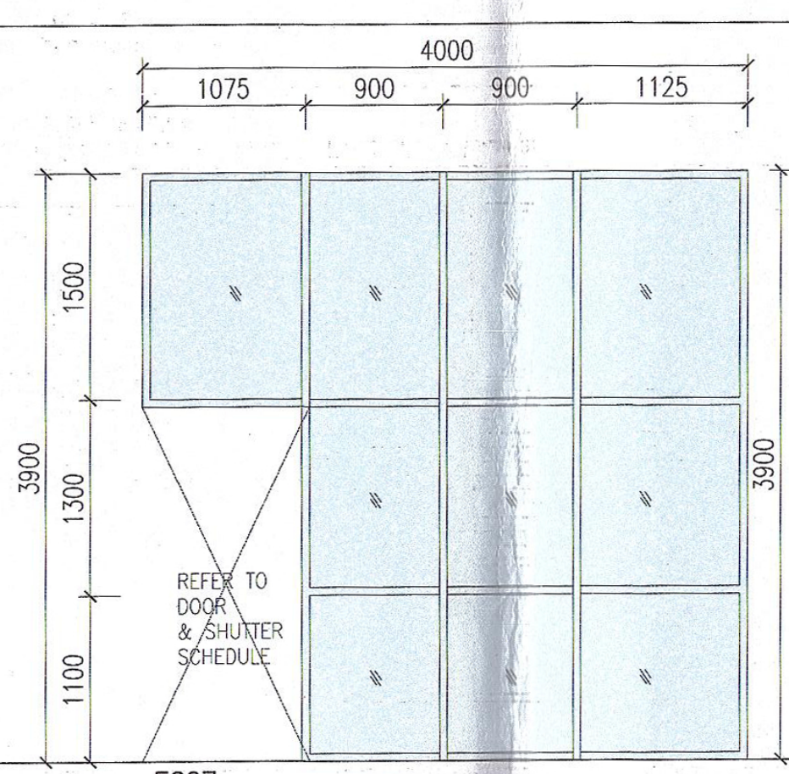
4000
1075
900
900
1125
3900
1500
1300
1100
REFER TO DOOR & SHUTTER SCHEDULE

FG67
alumn. frame fixed glass panel with glass frameless door to approved shop drawing
bronze anodised finish frame 8mm thk. clear glass

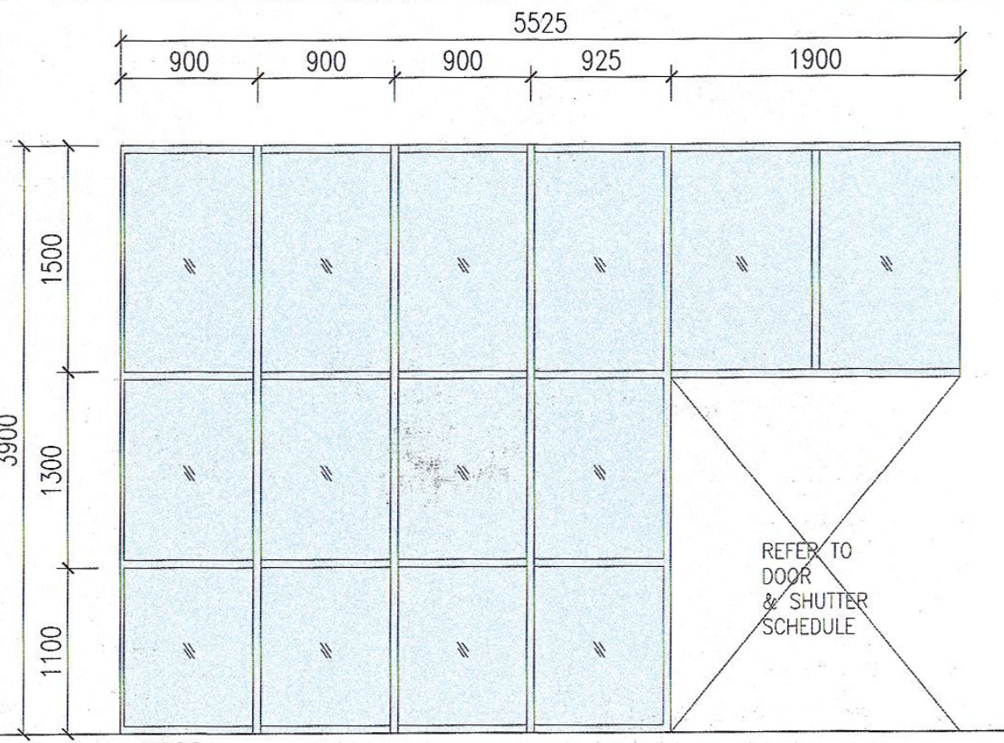
5525
900
900
900
925
1900
3900
1500
1300
1100
REFER TO DOOR & SHUTTER SCHEDULE

FG66
alumn. frame fixed glass panel with glass frameless door to approved shop drawing
bronze anodised finish frame 8mm thk. clear glass

ELEVATION
FINISH FLOOR LEVEL
TYPE
DESCRIPTION
REMARK

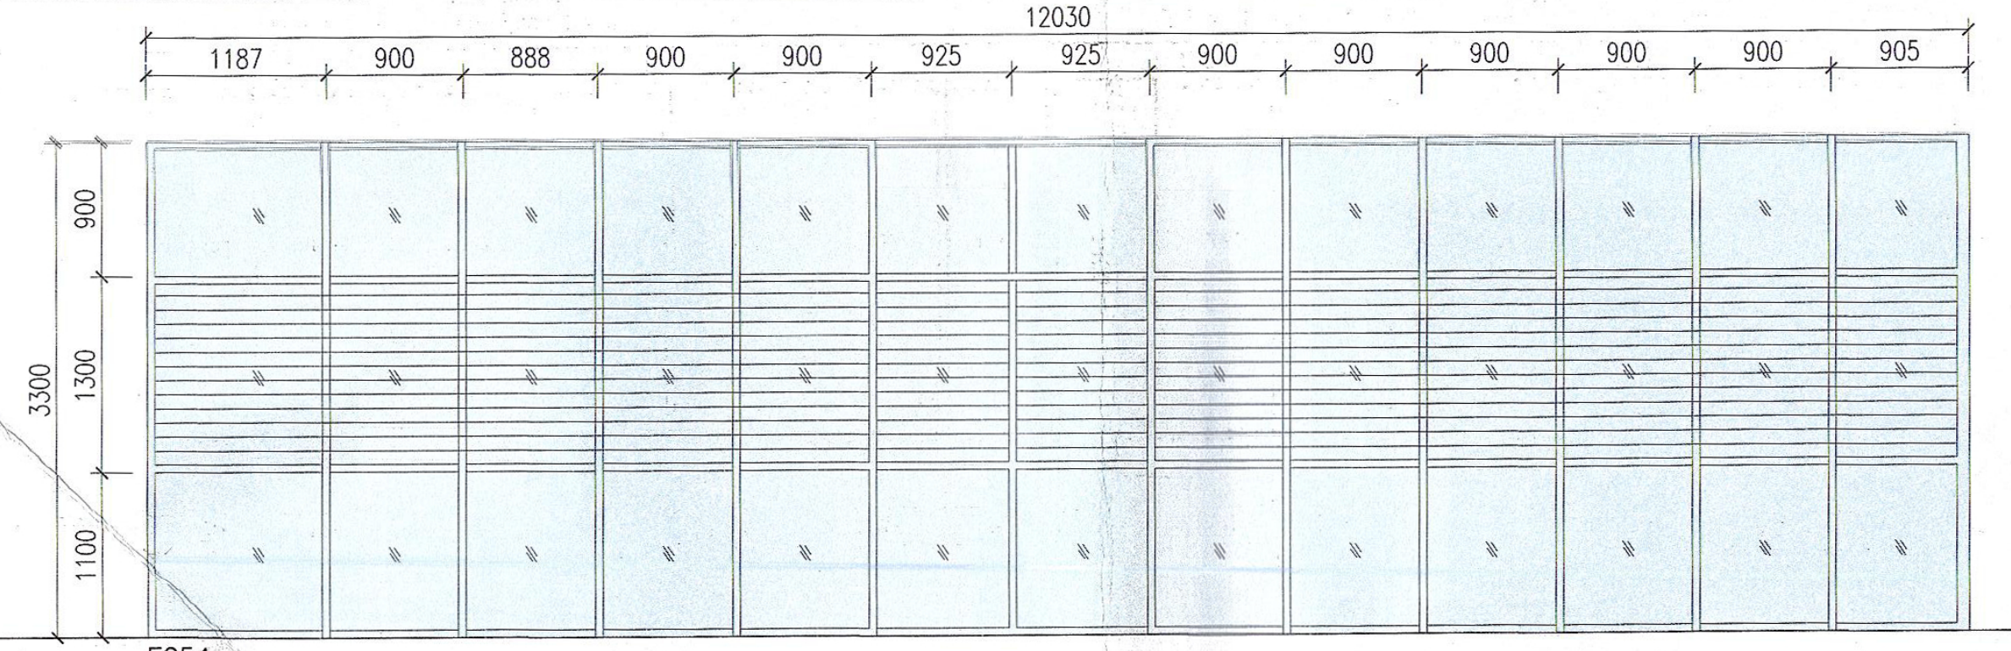
12030
1187
900
888
900
900
925
925
900
900
900
900
900
905
3300
900
1300
1100

FG54
alumn. frame fixed glass panel with fixed glass louvres to approved shop drawing
bronze anodised finish frame 8mm thk. clear glass

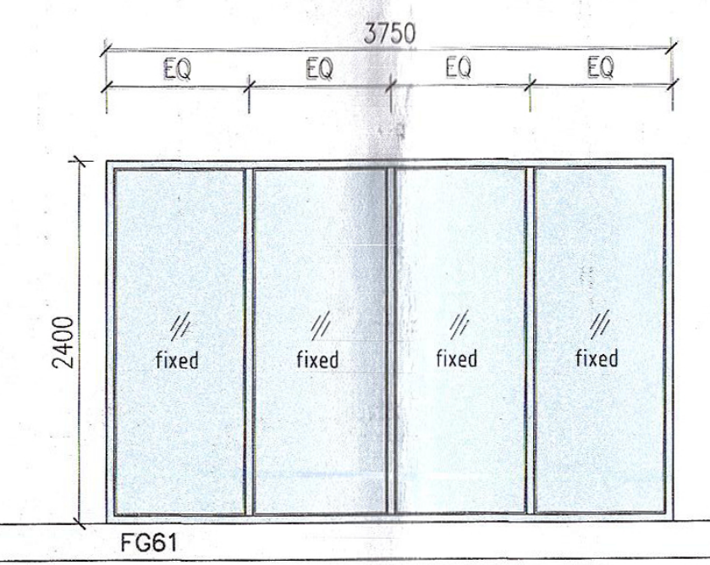
3750
EQ
EQ
EQ
EQ
2400
fixed

FG61
alumn. frame fixed glass panel to approved shop drawing
bronze anodised finish frame 8mm thk. clear glass

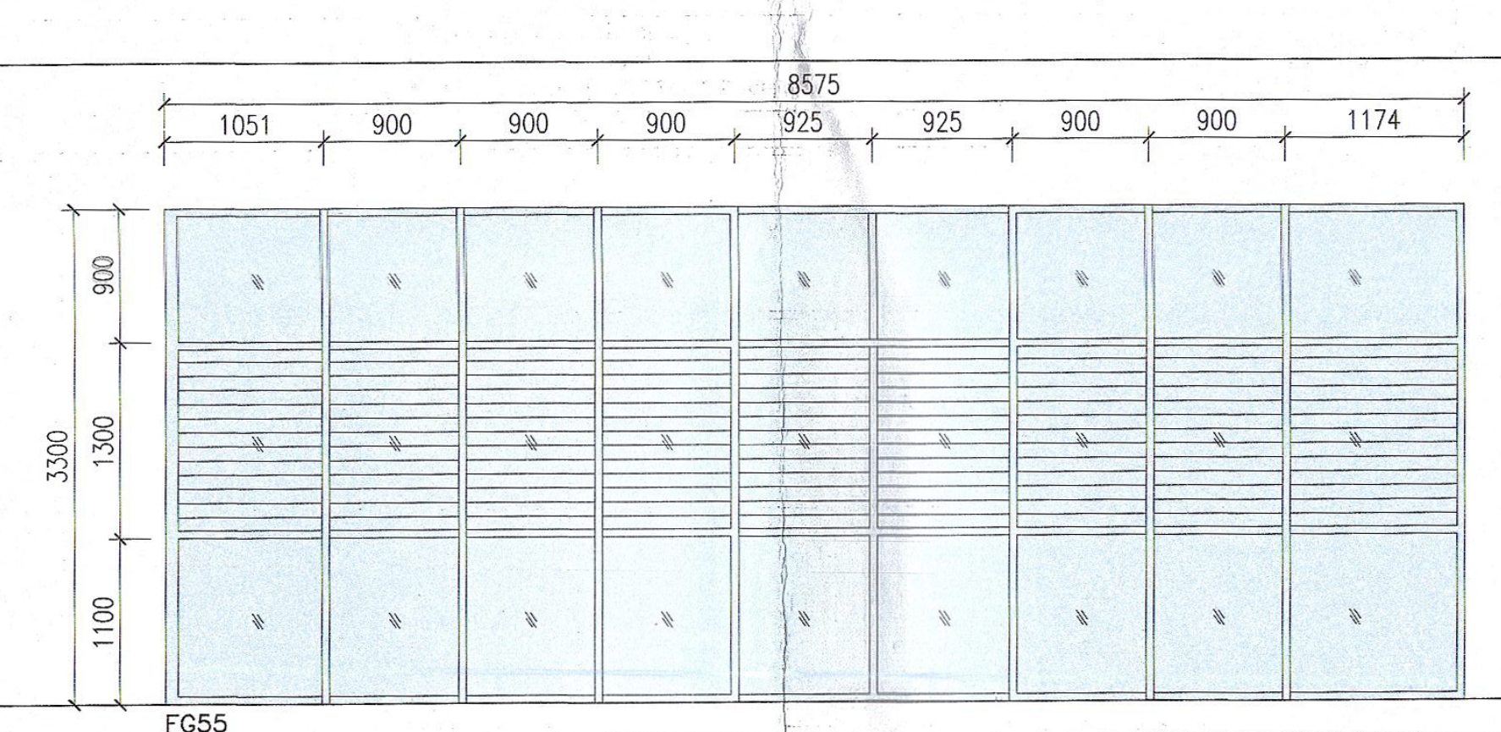
8575
1051
900
900
900
925
925
900
900
1174
3300
900
1300
1100

FG55
alumn. frame fixed glass panel with fixed glass louvres to approved shop drawing
bronze anodised finish frame 8mm thk. clear glass

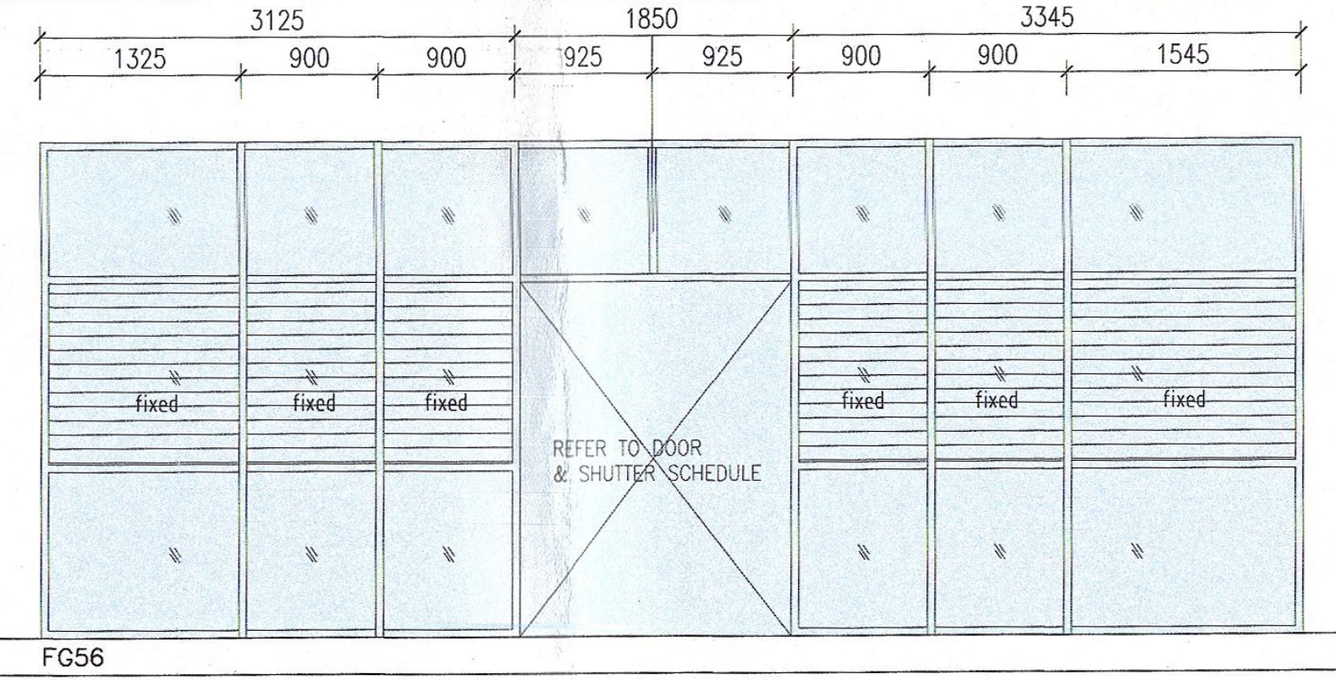
3125
1325
900
900
1850
925
925
3345
900
900
1545
fixed
REFER TO DOOR & SHUTTER SCHEDULE

FG56
alumn. frame fixed glass panel with fixed glass louvres to approved shop drawing
bronze anodised finish frame 8mm thk. clear glass

ELEVATION
FINISH FLOOR LEVEL
TYPE
DESCRIPTION
REMARK

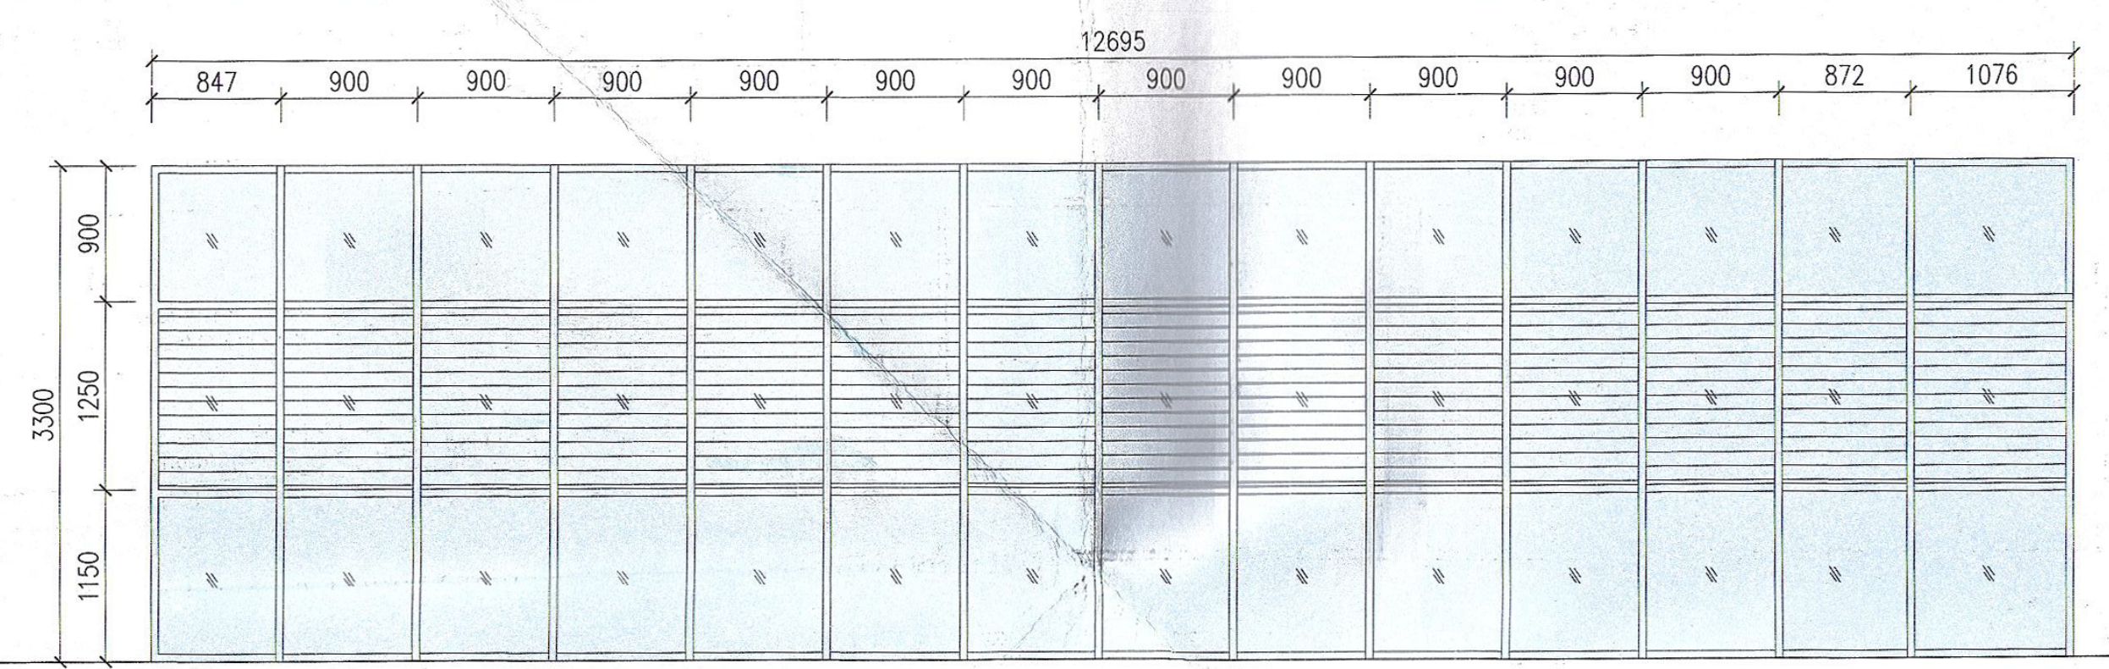
12695
847
900
900
900
900
900
900
900
900
900
900
900
872
1076
3300
1150
1250
900

FG48
alumn. frame fixed glass panel with fixed glass louvres to approved shop drawing
bronze anodised finish frame 8mm thk. clear glass

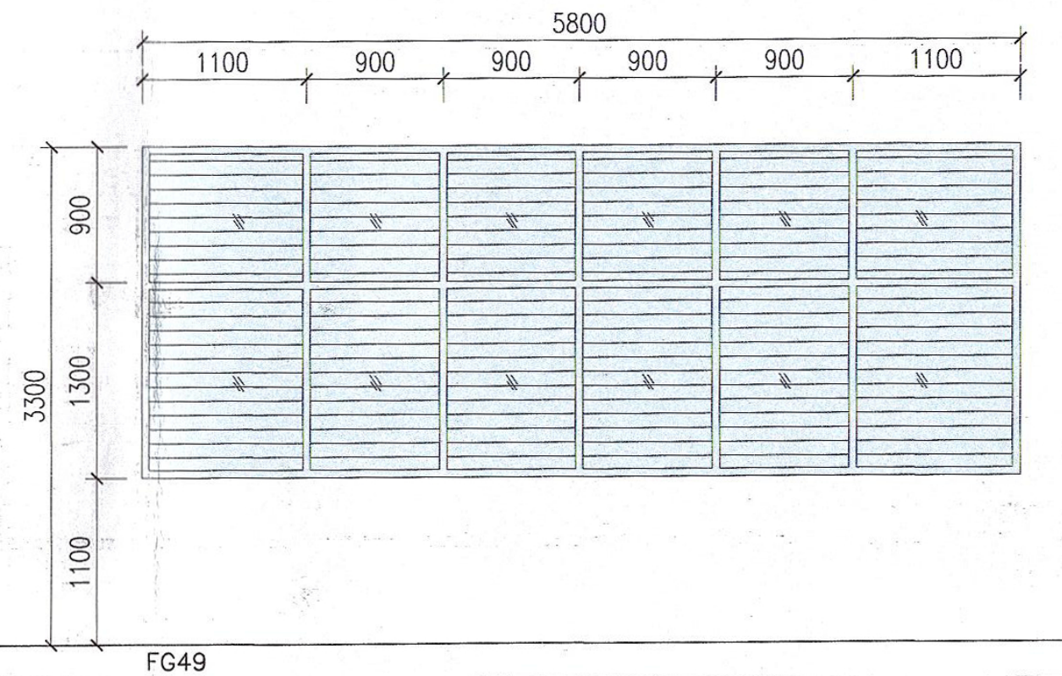
5800
1100
900
900
900
900
1100
3300
1100
1300
900

FG49
alumn. frame fixed glass louvres to approved shop drawing
bronze anodised finish frame 8mm thk. clear glass

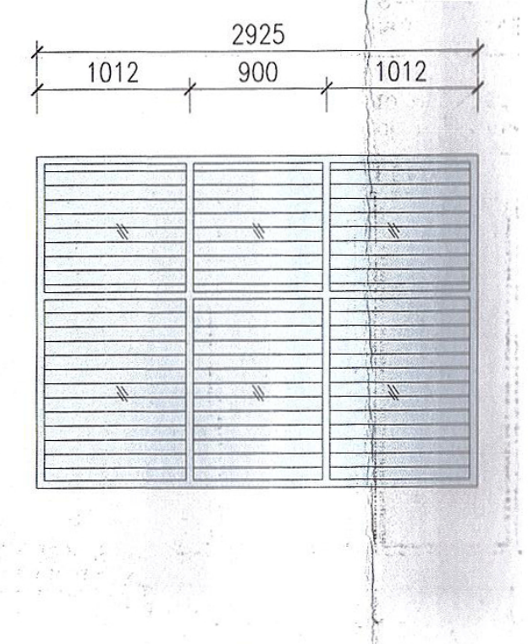
2925
1012
900
1012

FG50
alumn. frame fixed glass louvres to approved shop drawing
bronze anodised finish frame 8mm thk. clear glass

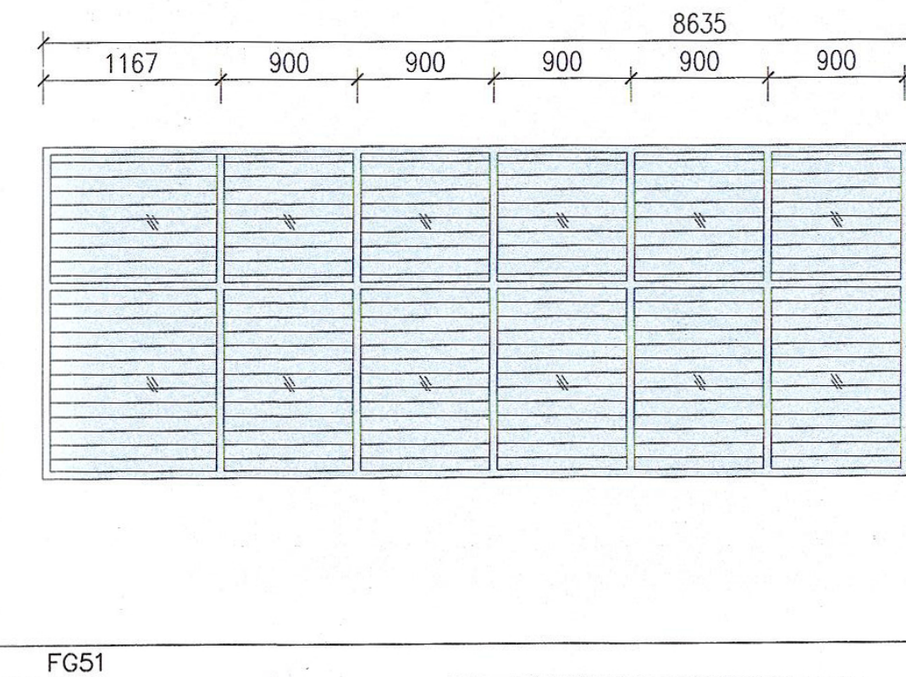
8635
1167
900
900
900
900
900
900
900
1168

FG51
alumn. frame fixed glass louvres to approved shop drawing
bronze anodised finish frame 8mm thk. clear glass

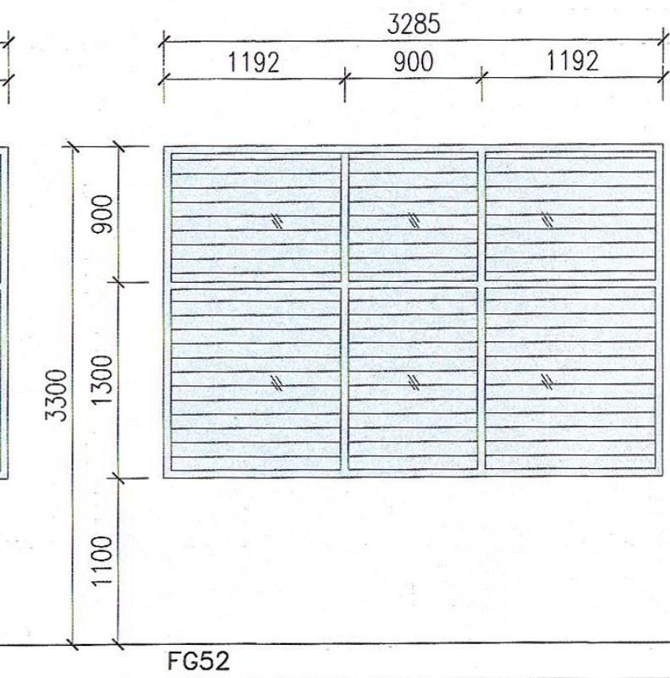
3285
1192
900
1192
3300
1100
1300
900

FG52
alumn. frame fixed glass louvres to approved shop drawing
bronze anodised finish frame 8mm thk. clear glass

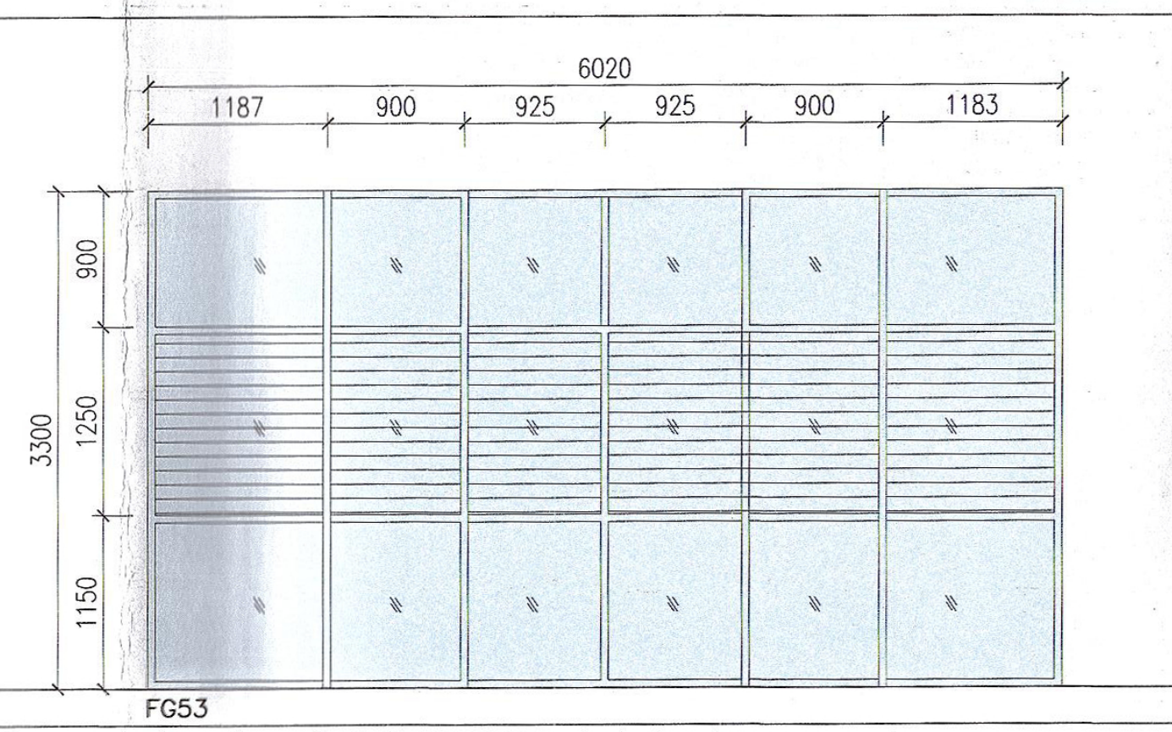
6020
1187
900
925
925
900
1183
3300
1150
1250
900

FG53
alumn. frame fixed glass panel with fixed glass louvres to approved shop drawing
bronze anodised finish frame 8mm thk. clear glass

ELEVATION
FINISH FLOOR LEVEL
TYPE
DESCRIPTION
REMARK

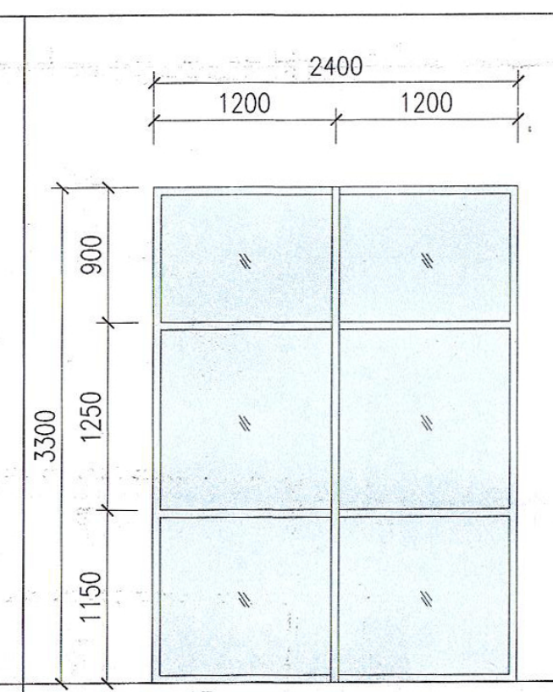
2400
1200
1200
3300
1150
1250
900

FG43
alumn. frame fixed glass panel to approved shop drawing
bronze anodised finish frame 8mm thk. clear glass

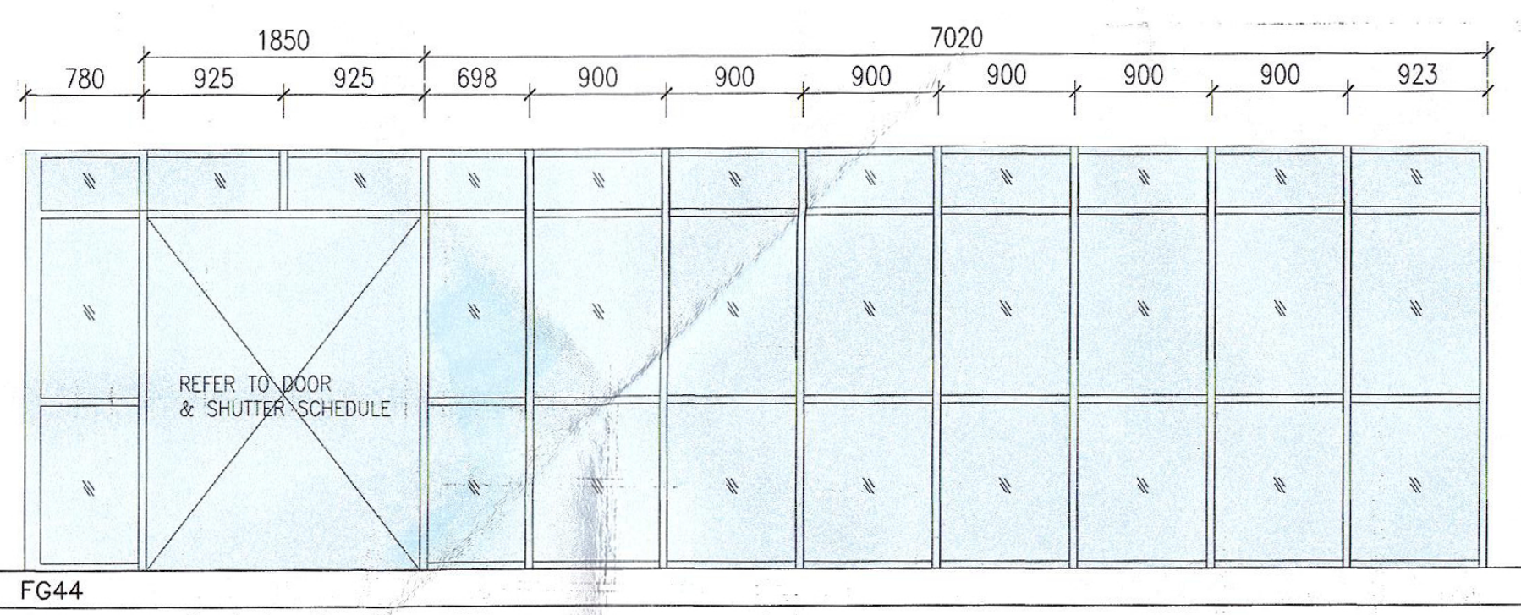
7020
1850
780
925
925
698
900
900
900
900
900
900
923
REFER TO DOOR & SHUTTER SCHEDULE

FG44
alumn. frame fixed glass panel with glass frameless door to approved shop drawing
bronze anodised finish frame 8mm thk. clear glass

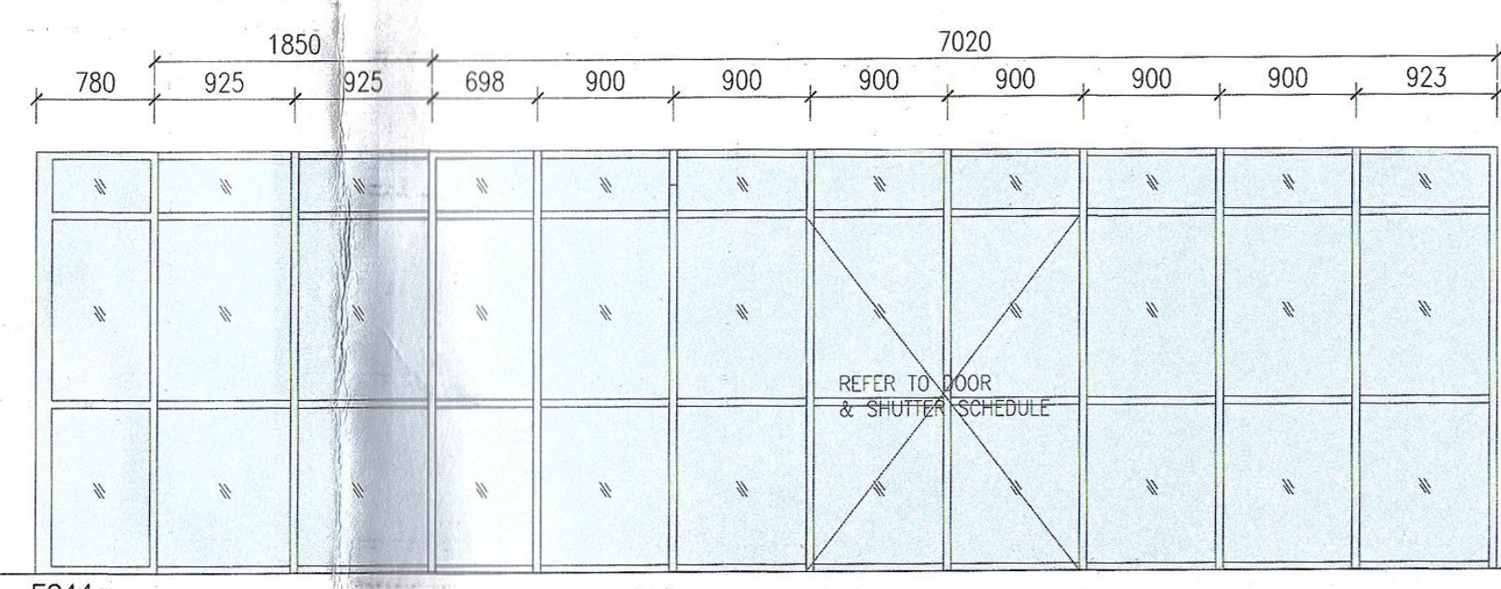
7020
1850
780
925
925
698
900
900
900
900
900
900
923
REFER TO DOOR & SHUTTER SCHEDULE

FG44a
alumn. frame fixed glass panel with glass frameless door to approved shop drawing
bronze anodised finish frame 8mm thk. clear glass

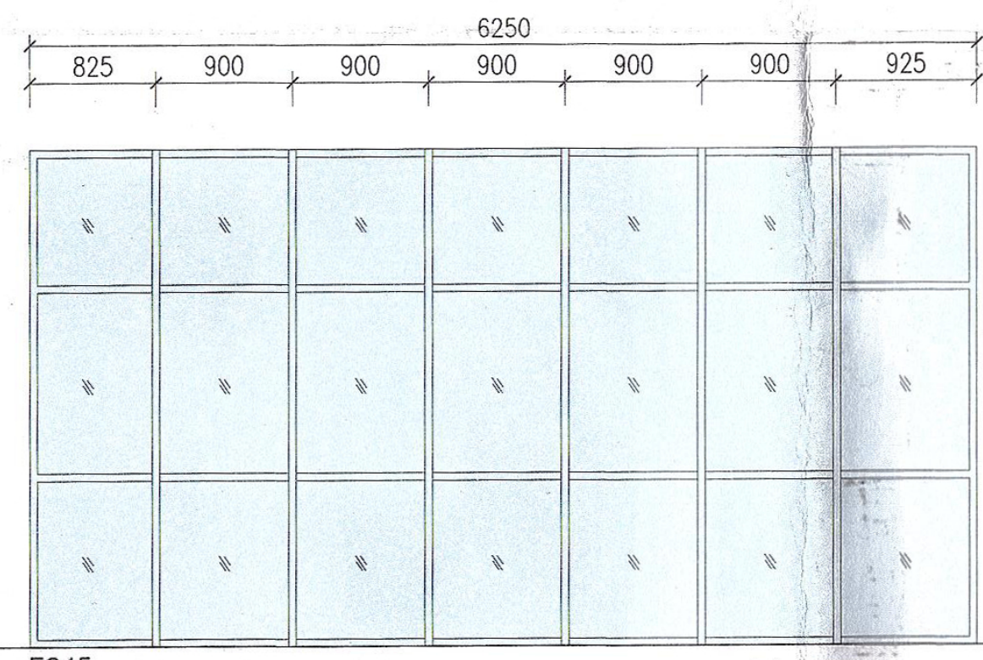
6250
825
900
900
900
900
900
925

FG45
alumn. frame fixed glass panel to approved shop drawing
bronze anodised finish frame 8mm thk. clear glass

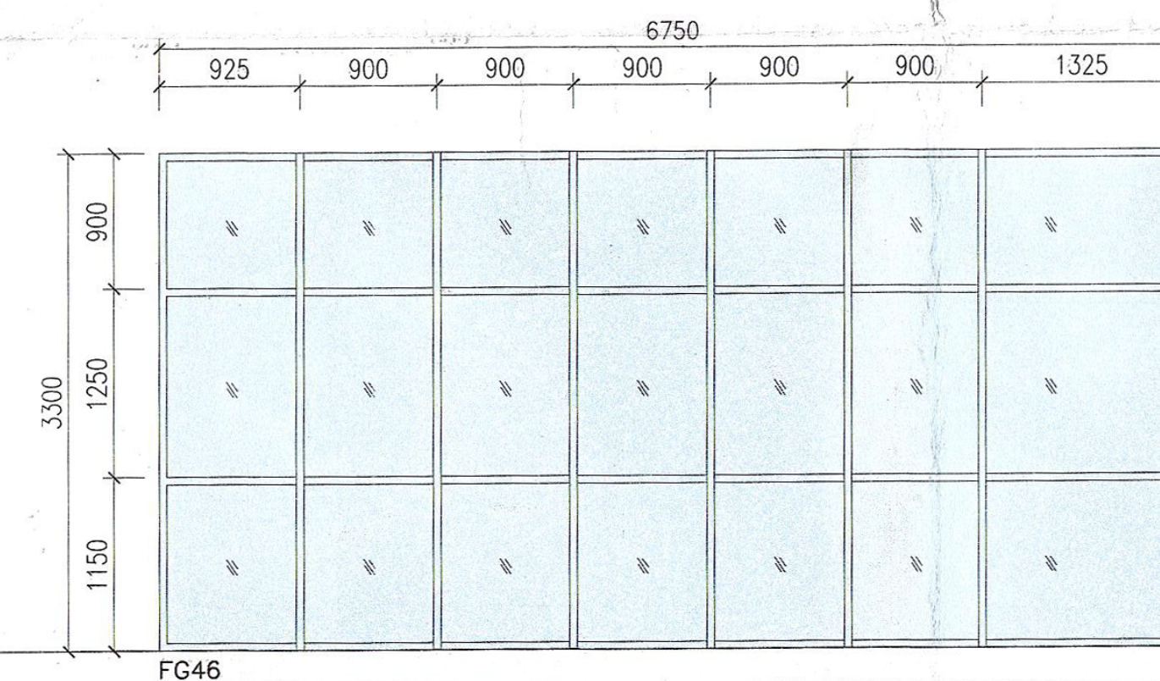
6750
925
900
900
900
900
900
1325
3300
1150
1250
900

FG46
alumn. frame fixed glass panel to approved shop drawing
bronze anodised finish frame 8mm thk. clear glass

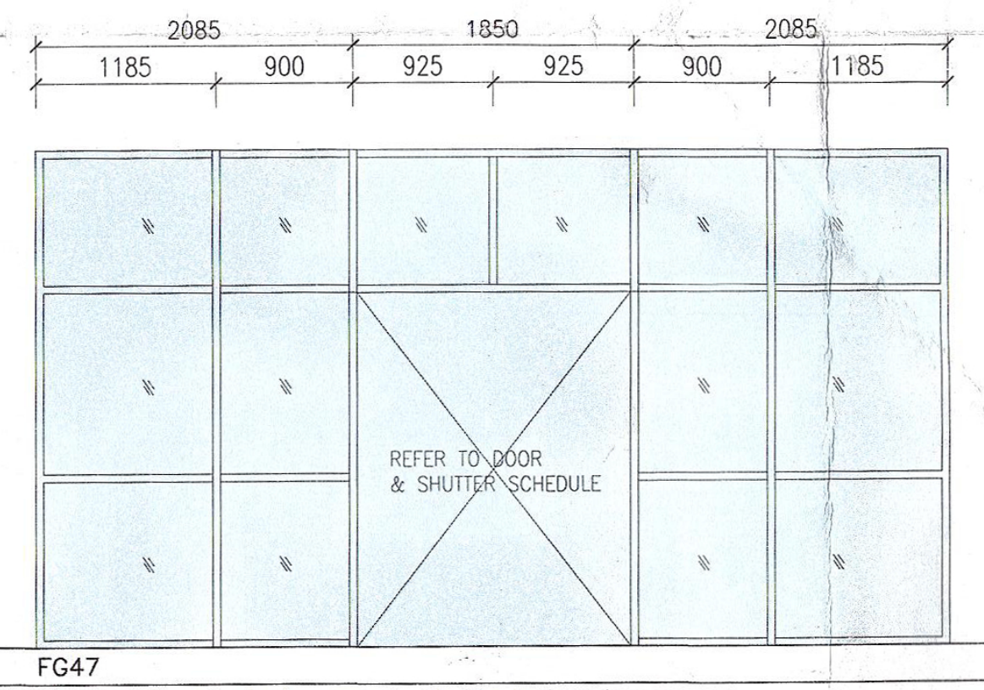
2085
1185
900
1850
925
925
2085
900
1185
REFER TO DOOR & SHUTTER SCHEDULE

FG47
alumn. frame fixed glass panel with fixed glass louvres to approved shop drawing
bronze anodised finish frame 8mm thk. clear glass

ELEVATION
FINISH FLOOR LEVEL
TYPE
DESCRIPTION
REMARK

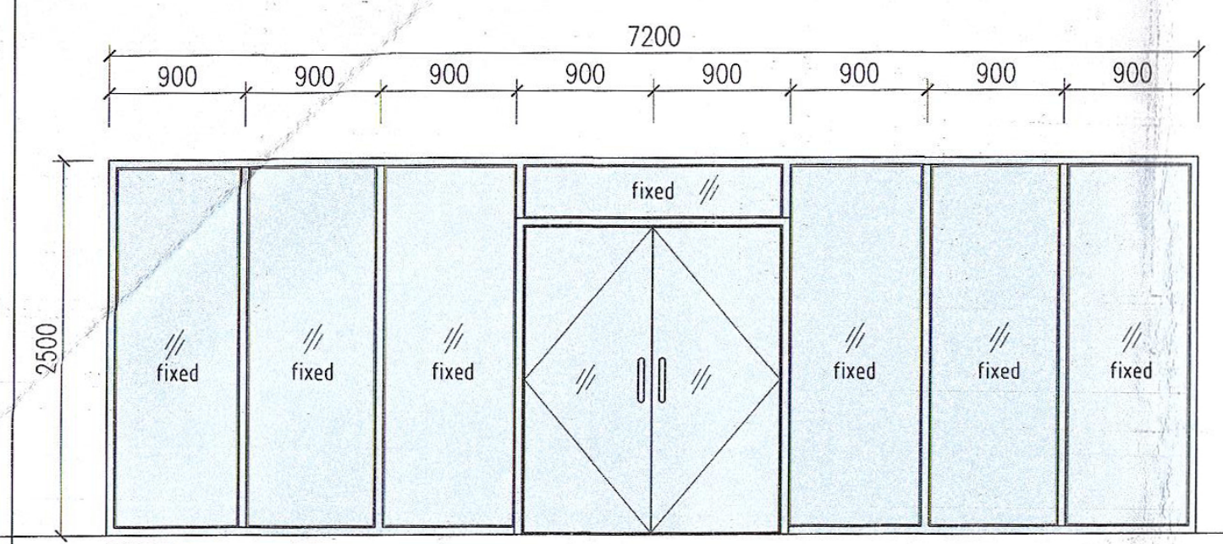
7200
900
900
900
900
900
900
900
900
2500
fixed

FG37a
alumn. frame fixed glass panel with glass frameless door to approved shop drawing
bronze anodised finish frame 8mm thk. clear glass

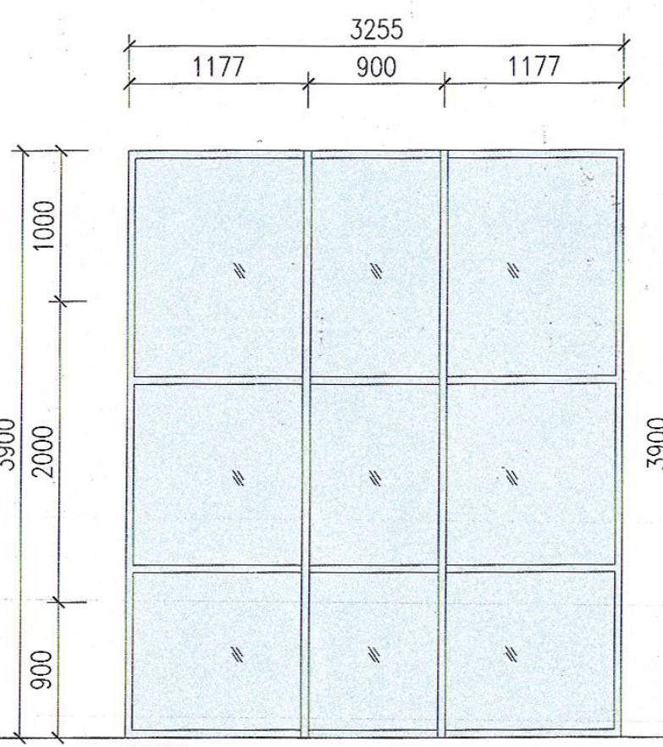
3255
1177
900
1177
3900
1000
2000
900

FG38
alumn. frame fixed glass panel to approved shop drawing
bronze anodised finish frame 8mm thk. clear glass

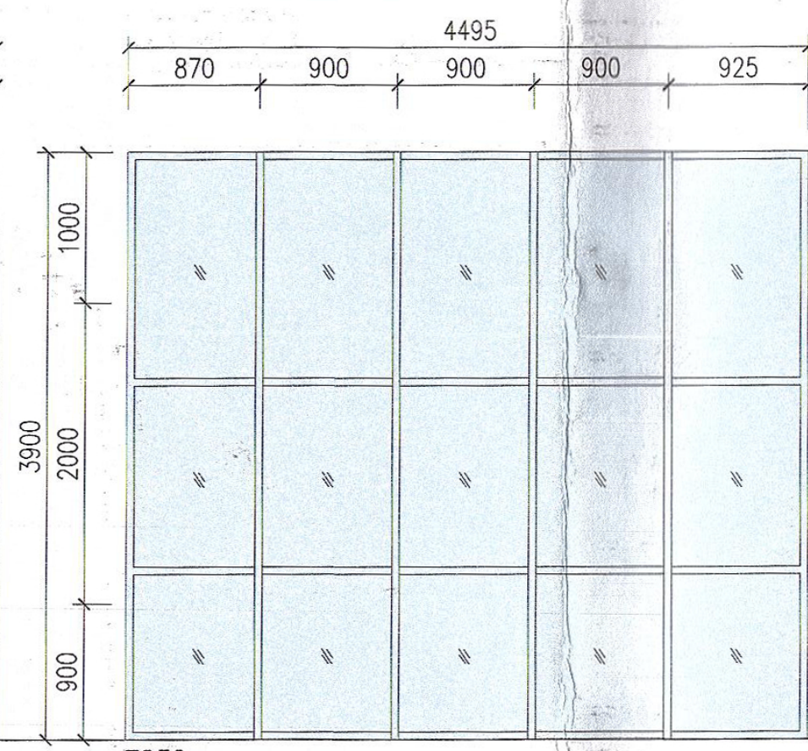
4495
870
900
900
900
925
3900
1000
2000
900

FG39
alumn. frame fixed glass panel to approved shop drawing
bronze anodised finish frame 8mm thk. clear glass

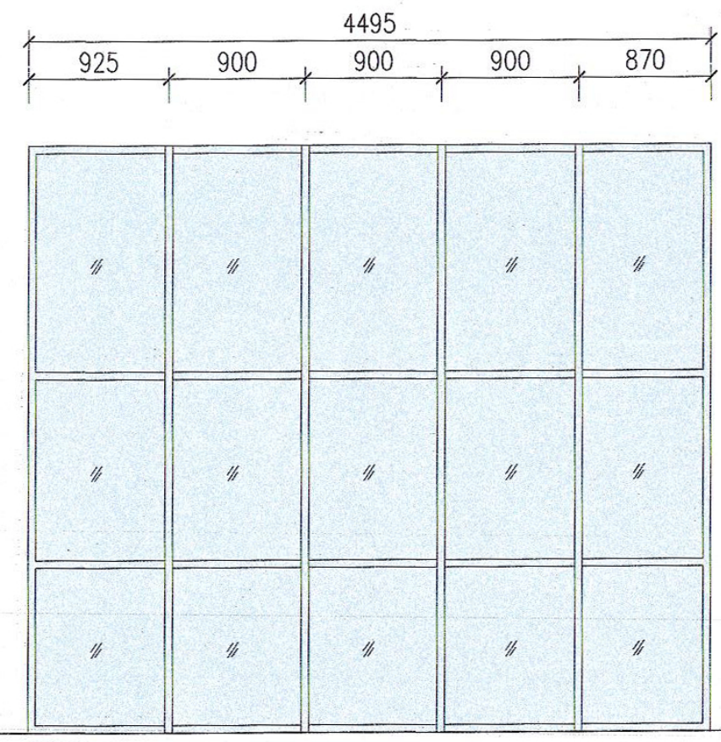
4495
925
900
900
900
870

FG39a
alumn. frame fixed glass panel to approved shop drawing
bronze anodised finish frame 8mm thk. clear glass

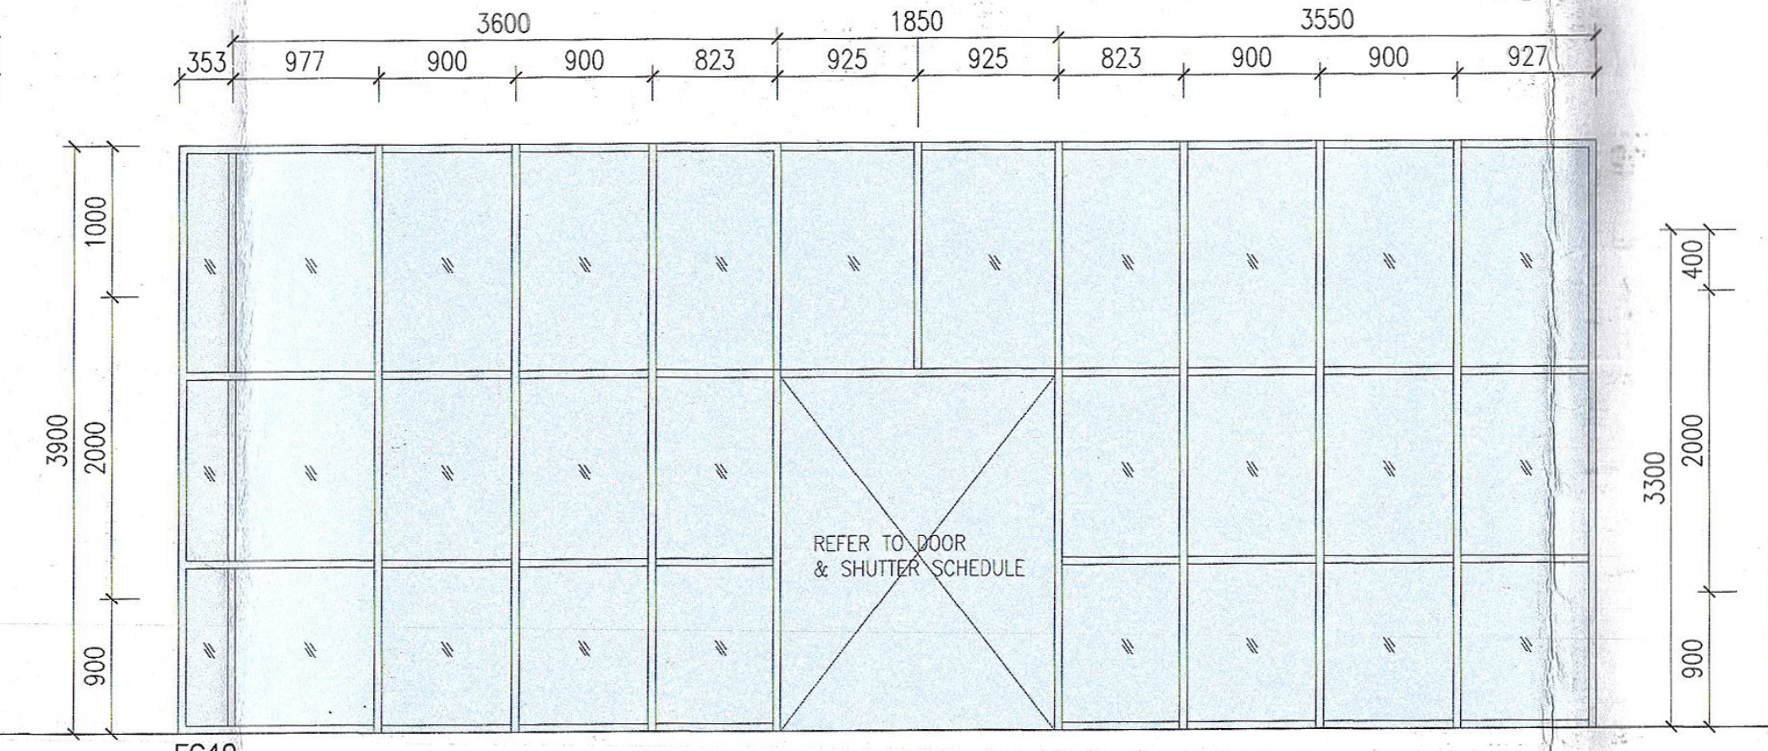
3600
353
977
900
900
823
1850
925
925
3550
823
900
900
927
3900
1000
2000
900
REFER TO DOOR & SHUTTER SCHEDULE

FG40
alumn. frame fixed glass panel with glass frameless door to approved shop drawing
bronze anodised finish frame 8mm thk. clear glass

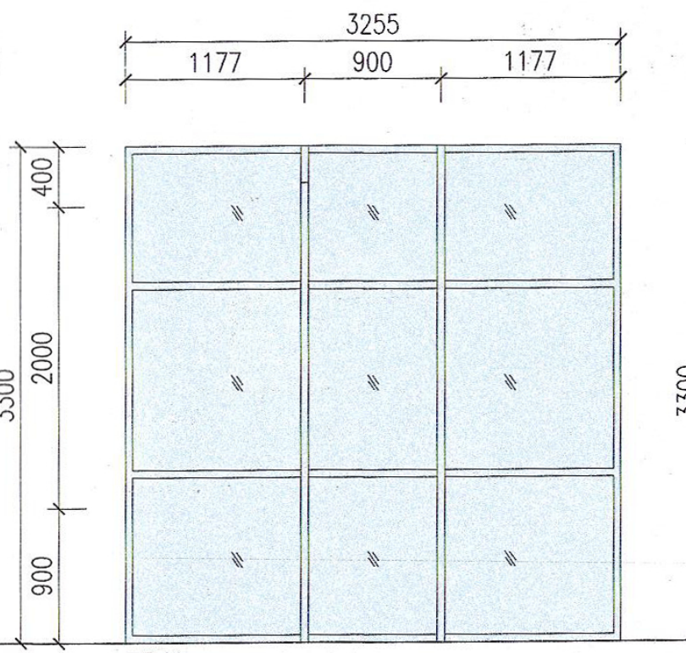
3255
1177
900
1177
3300
900
2000
400

FG41
alumn. frame fixed glass panel to approved shop drawing
bronze anodised finish frame 8mm thk. clear glass

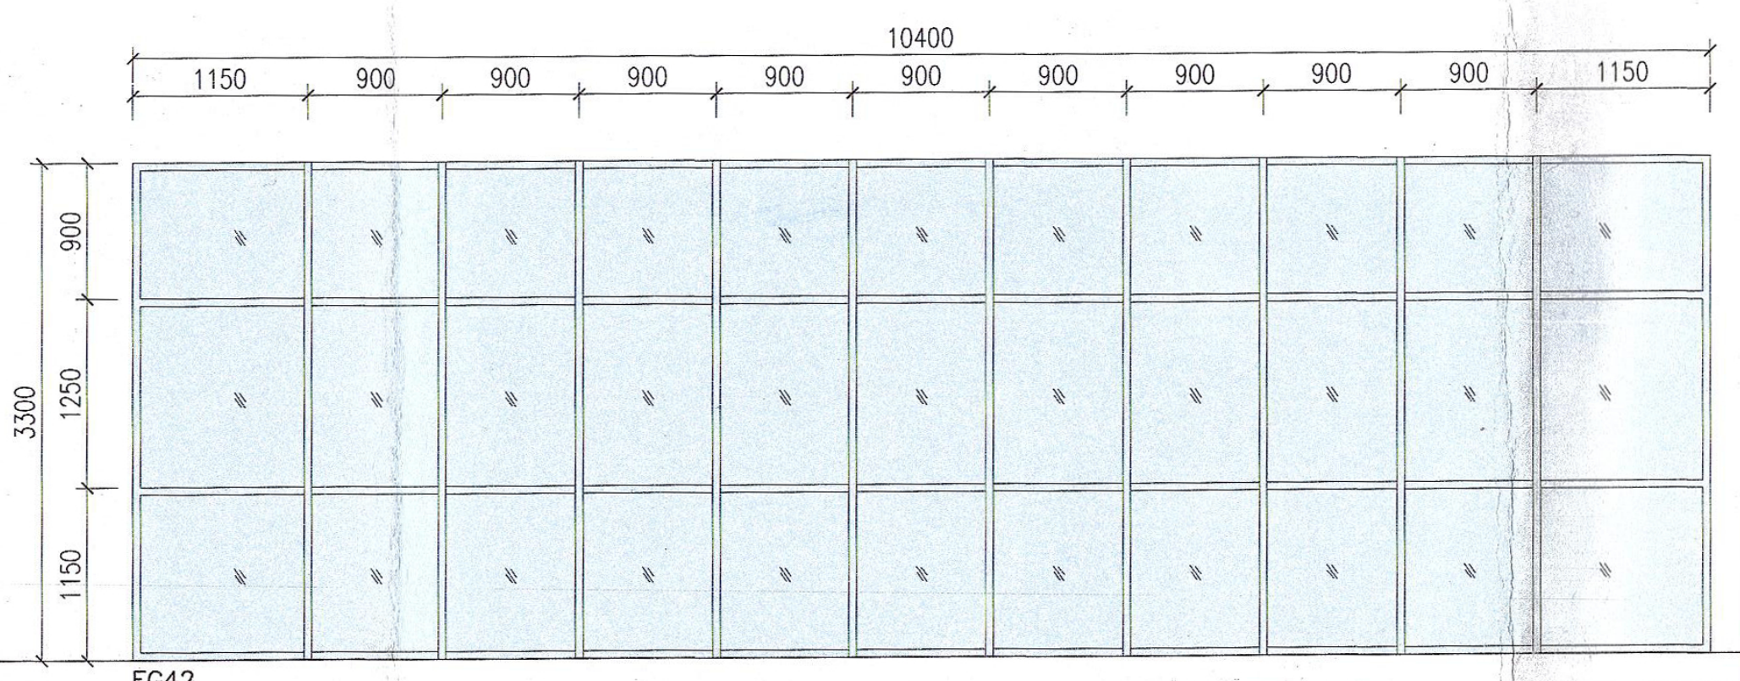
10400
1150
900
900
900
900
900
900
900
900
900
1150
3300
1150
1250
900

FG42
alumn. frame fixed glass panel to approved shop drawing
bronze anodised finish frame 8mm thk. clear glass

Bil (.1U.....) dlm. MPSP/40/ 30-73/90

NO. FAIL
Bil (...1U.....) dlm MPSP/40/30-73/90

KEGUNAAN PEJABAT

PELAN INI DISAHKAN UNTUK DUA BELAS BULAN SAHAJA DARI TARIKH KELULUSAN INI TIDAK DIPAKAI DIMANA MELIBATKAN APA-APA KERJA BANGUNAN YANG TELAH DIMULAKAN DALAM TEMPOH KEBENARAN DIBERI.

SAYA PERAKUI KELULUSAN PELAN MENGIKUT UNDANG-UNDANG KECIL BANGUNAN SERAGAM 1986, AKTA JALAN, PARIT DAN BANGUNAN 1974 DAN LAIN-LAIN AKTA YANG DIGUNAPAKAI MAJLIS

Diluluskan dengan syarat tertakluk kepada Undang-Undang dan Undang-Undang Kecil Perbandaran oleh yang Dipertua Mesyuarat Biasa Khas pada

15 SEP 2015

dan luput tempohnya pada
14 SEP 2016

AHMAD NASYRUDDIN BIN ISMAIL
PENGARAH BANGUNAN
b.p. SETIAUSAHA PERBANDARAN
MAJLIS PERBANDARAN SEBERANG PERAI

No. Rujukan DO : (16A)MPSP/70/39-73/21. TARIKH : 04.08.2015

LEGEND

FINISHES

	PLASTER & PAINT
	METAL / ALUMINIUM
	GLASS
🟫	TIMBER
🟥	WALL
	CONCRETE

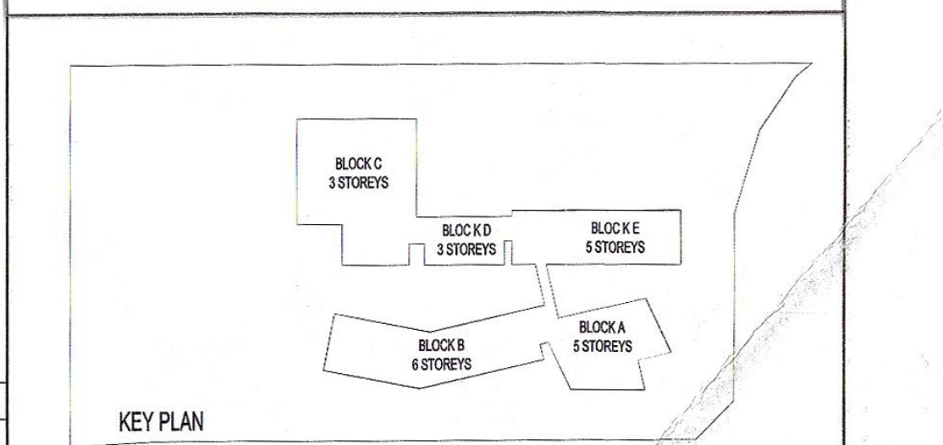
BLOCK C 3 STOREYS
BLOCK D 3 STOREYS
BLOCK E 5 STOREYS
BLOCK A 5 STOREYS
BLOCK B 6 STOREYS

KEY PLAN

PROJEK:

CADANGAN MEMBINA SEBUAH KOLEJ UNIVERSITI SWASTA DI ATAS PT 5828, PERSIARAN CASSIA BARAT 3, BATU KAWAN, MK. 13, SEBERANG PERAI SELATAN.

BLOK A - PUSAT PENTADBIRAN 5 TINGKAT
BLOK B - PERPUSTAKAAN DAN BILIK KULIAH 6 TINGKAT
BLOK C - BANGUNAN AKADEMIK DAN DEWAN SERBAGUNA 3 TINGKAT DENGAN PODIUM
BLOK D - DEWAN KULIAH DAN KAFETERIA 3 TINGKAT
BLOK E - BANGUNAN AKADEMIK 5 TINGKAT
2 UNIT PONDOK PENGAWAL DAN
1 UNIT TNB 11 KV STESEN SUIS UTAMA

UNTUK: TETUAN KDU COLLEGE (PG) SDN. BHD

PEMILIK DAN PEMAJU

Dr. Chong Beng Keok
Chief Executive Officer
KDU College (Pg) Sdn Bhd

NAMA : DR. CHONG BENG KEOK
JAWATAN : KETUA PEGAWAI EKSEKUTIF (CEO)
NO IC : 610612 - 02 - 5048
ALAMAT : KDU COLLEGE (PG) SDN BHD
32, JALAN ANSON,
10400, GEORGE TOWN, PULAU PINANG
NO. TEL : 604 - 2386368

PERUNDING REKABENTUK:

CPG CONSULTANTS

ARCHITECTURE GROUP - STUDIO A
CPG CONSULTANTS PTE LTD
238B, THOMSON ROAD, #12-00 TOWER B
NOVENA SQUARE, SINGAPORE 307685
TEL : +65 6357 4468 FAX : +65 6357 4469

AKITEK :

BH YEW ARCHITECT (SP/Y61)
15TH FLOOR, BANGUNAN AMMETLIFE
NO.1, JALAN LUMUT, 50400 KUALA LUMPUR
TEL: (03) 4043-1346 FAX: (03) 4043-1349
EMAIL: ybhwa@nrasb.com.my

LEMBAGA ARKITEK MALAYSIA

Ar. YEW BU HWA
ARKITEK PROFESIONAL
No.Pendaftaran LAM:A/Y61

Saya mengesahkan bahawa pelan-pelan yang dihantar adalah mengikut Undang-Undang Kecil Bangunan Seragam 1986 dan Undang-Undang Kecil Bangunan Seragam (pindaan) 2007 [UKBS2007] dan pindaan-pindaan serta garispanduan-garispanduan dan polisi-polisi Majlis Perbandaran Seberang Perai. Saya mengesahkan bahawa kerja-kerja pembinaan akan dijalankan dibawah penyeliaan saya. Saya mengesahkan dan mengaku bahawa pelan-pelan bangunan adalah selaras dengan pelan kebenaran merancang yang diluluskan dan akan mematuhi ulasan serta syarat-syarat jabatan teknikal.

BP SUBMISSION
OKTOBER 2015

LUKISAN

JADUAL TINGKAP 3

SCALE: 1:200			CAD NO.: 553_BP1-830-03		
DRAWN BY: -			CHECKED BY: Aaron, Siew ying		DATE: OKT 2015
ORIGINATOR ACRONYM			PROJECT NO.		DISCIPLINE
BH YEW			55314		ARCH
DWG STATUS	LOT	ATTRIBUTE	LEVEL	DWG NO.	REVISION
DD	-	-	-	830-03	0