BLOCK A,B,C,D,E

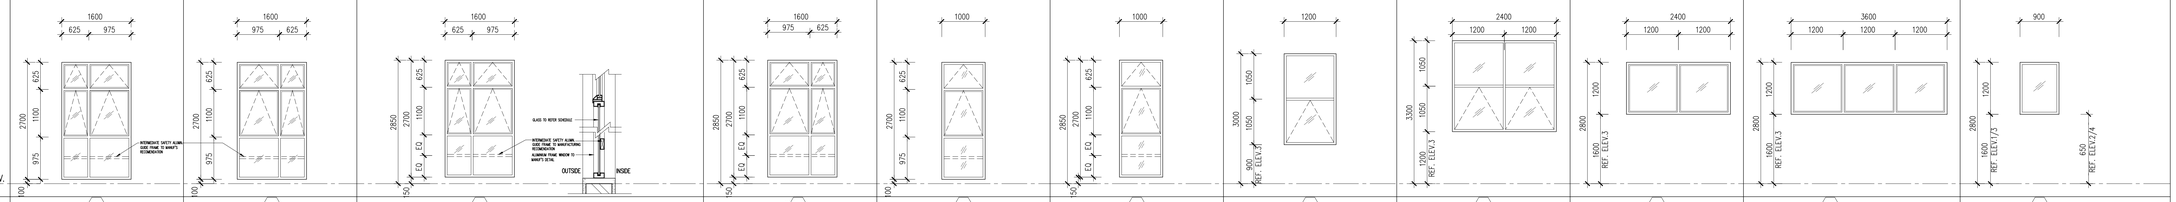


FINISH FLOOR LEV.

| TYPE | W1 | | | | | W1-M | | | | | W1A | | | | | W1A-M | | | | | W2 | | | | | W2A | | | | | W3 | | | | | W4 | | | | | W5 | | | | | W6 | | | | | W7 | | | | |
|---|
| DESCRIPTION | TOP HUNG & FIXED GLASS WINDOW TO MANUF'S DETAIL & ARCH'S SPEC. | | | | | TOP HUNG & FIXED GLASS WINDOW TO MANUF'S DETAIL & ARCH'S SPEC. | | | | | TOP HUNG & FIXED GLASS WINDOW TO MANUF'S DETAIL & ARCH'S SPEC. | | | | | TOP HUNG & FIXED GLASS WINDOW TO MANUF'S DETAIL & ARCH'S SPEC. | | | | | TOP HUNG & FIXED GLASS WINDOW TO MANUF'S DETAIL & ARCH'S SPEC. | | | | | TOP HUNG & FIXED GLASS WINDOW TO MANUF'S DETAIL & ARCH'S SPEC. | | | | | TOP HUNG & FIXED GLASS WINDOW TO MANUF'S DETAIL & ARCH'S SPEC. | | | | | TOP HUNG & FIXED GLASS WINDOW TO MANUF'S DETAIL & ARCH'S SPEC. | | | | | FIXED GLASS WINDOW TO MANUF'S DETAIL & ARCH'S SPEC. | | | | | FIXED GLASS WINDOW TO MANUF'S DETAIL & ARCH'S SPEC. | | | | | FIXED GLASS WINDOW TO MANUF'S DETAIL & ARCH'S SPEC. | | | | |
| LOCATION | BLOCK A | BLOCK B | BLOCK C | BLOCK D | BLOCK E | BLOCK A | BLOCK B | BLOCK C | BLOCK D | BLOCK E | BLOCK A | BLOCK B | BLOCK C | BLOCK D | BLOCK E | BLOCK A | BLOCK B | BLOCK C | BLOCK D | BLOCK E | BLOCK A | BLOCK B | BLOCK C | BLOCK D | BLOCK E | BLOCK A | BLOCK B | BLOCK C | BLOCK D | BLOCK E | BLOCK A | BLOCK B | BLOCK C | BLOCK D | BLOCK E | BLOCK A | BLOCK B | BLOCK C | BLOCK D | BLOCK E | BLOCK A | BLOCK B | BLOCK C | BLOCK D | BLOCK E | BLOCK A | BLOCK B | BLOCK C | BLOCK D | BLOCK E | BLOCK A | BLOCK B | BLOCK C | BLOCK D | BLOCK E |
| GROUND FLOOR | OFFICE AREA | LIBRARY | – | – | LAB | – | LIBRARY | – | – | – | – | – | – | – | – | – | – | – | – | – | OFFICE AREA | LIBRARY, SECURITY | – | – | LAB | – | – | – | – | – | – | – | – | – | – | – | – | – | – | – | – | – | – | – | – | – | – | – | – | – | – | – | – | – | – | – |
| 1st FLOOR | OFFICE AREA | LIBRARY | – | – | LAB | – | – | – | – | – | – | – | – | – | – | – | – | – | – | – | OFFICE AREA, CORRIDOR | LIBRARY, CORRIDOR | – | CORRIDOR | LAB | – | – | – | – | – | – | – | – | – | – | – | OFFICE AREA | – | – | – | – | OFFICE AREA | – | – | – | – | OFFICE AREA | – | – | – | – | OFFICE AREA | – | – | – | – |
| 2nd FLOOR | OFFICE AREA | – | – | – | LAB | – | – | – | – | – | – | CLASSROOM | – | – | – | – | CLASSROOM | – | – | – | OFFICE AREA, CORRIDOR | – | – | – | LAB | – | LIFT LOBBY 1, CLASSROOM | – | – | – | OFFICE AREA | – | – | – | – | OFFICE AREA | – | – | – | – | – | – | – | – | – | – | – | – | – | – | – | – | – | – | – | – |
| 3rd FLOOR | OFFICE AREA | – | – | – | LIFT LOBBY 2, LAB | – | – | – | – | – | – | CLASSROOM | – | – | – | – | CLASSROOM | – | – | – | OFFICE AREA, CORRIDOR | – | – | – | LIFT LOBBY 2, LAB | – | LIFT LOBBY 1, CLASSROOM | – | – | – | OFFICE AREA | – | – | – | – | – | – | – | – | – | – | – | – | – | – | – | – | – | – | – | – | – | – | – | – | – | – |
| 4th FLOOR | OFFICE AREA | – | – | – | LIFT LOBBY 2, LAB | – | – | – | – | – | – | LIFT LOBBY 1, CLASSROOM | – | – | – | – | LIFT LOBBY 1, CLASSROOM | – | – | – | OFFICE AREA, CORRIDOR | – | – | – | LIFT LOBBY 2, LAB | – | LIFT LOBBY 1, CLASSROOM | – | – |
| 5th FLOOR | CORRIDOR | – | – | – | – | – | – | – | – | – | – | CLASSROOM | – | – | – | – | CLASSROOM | – | – | – | – | – | – | – | – | – | LIFT LOBBY 1, CLASSROOM | – | – |

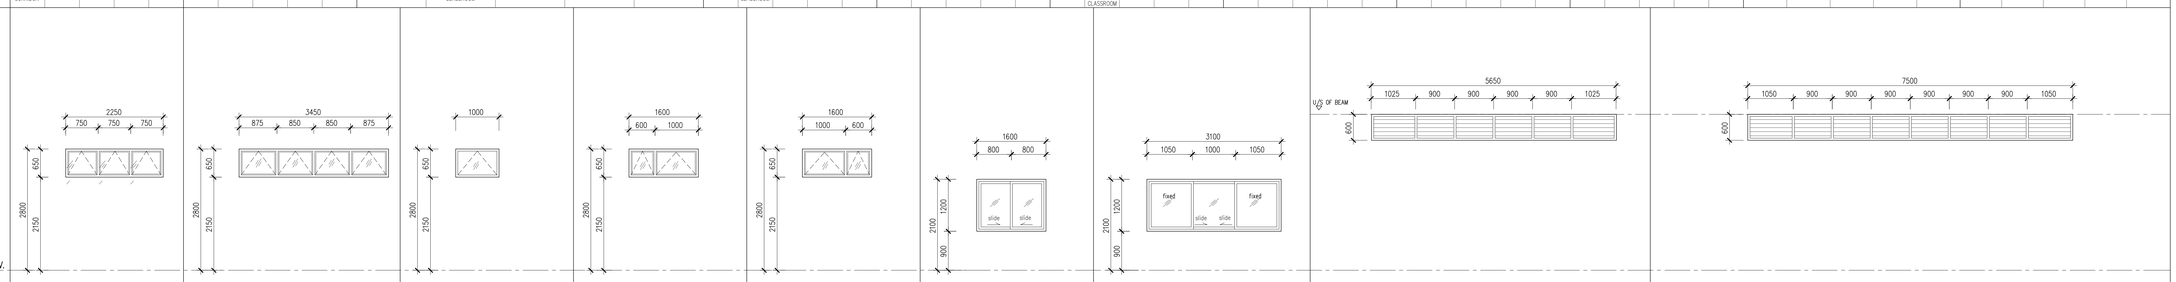


FINISH FLOOR LEV.

| TYPE | TH3 | | | | | TH4 | | | | | TH5 | | | | | TH6 | | | | | TH6-M | | | | | SLW1 | | | | | SLW2 | | | | | AL10 | | | | | AL11 | | | | |
|---|
| DESCRIPTION | TOP HUNG WINDOW TO MANUF'S DETAIL & ARCH'S SPEC. | | | | | TOP HUNG WINDOW TO MANUF'S DETAIL & ARCH'S SPEC. | | | | | TOP HUNG WINDOW TO MANUF'S DETAIL & ARCH'S SPEC. | | | | | TOP HUNG WINDOW TO MANUF'S DETAIL & ARCH'S SPEC. | | | | | TOP HUNG WINDOW TO MANUF'S DETAIL & ARCH'S SPEC. | | | | | SLIDING GLASS WINDOW TO MANUF'S DETAIL & ARCH'S SPEC. | | | | | SLIDING GLASS WINDOW TO MANUF'S DETAIL & ARCH'S SPEC. | | | | | ALUMN. FIXED LOUVERS TO MANUF'S DETAIL | | | | | ALUMN. FIXED LOUVERS TO MANUF'S DETAIL | | | | |
| LOCATION | BLOCK A | BLOCK B | BLOCK C | BLOCK D | BLOCK E | BLOCK A | BLOCK B | BLOCK C | BLOCK D | BLOCK E | BLOCK A | BLOCK B | BLOCK C | BLOCK D | BLOCK E | BLOCK A | BLOCK B | BLOCK C | BLOCK D | BLOCK E | BLOCK A | BLOCK B | BLOCK C | BLOCK D | BLOCK E | | | GUARD HOUSE | | | | | GUARD HOUSE | | | BLOCK A | BLOCK B | BLOCK C | BLOCK D | BLOCK E | BLOCK A | BLOCK B | BLOCK C | BLOCK D | BLOCK E |
| GROUND FLOOR | – | – | – | – | – | – | – | – | – | LAB | TOILET | – | SURAU | TOILET | – | – | – | – | – | – | – | TOILET | – | – | – | | | | | | | | | | | – | – | – | – | – | – | – | – | – | – | – |
| 1st FLOOR | – | – | – | UTENSIL ROOM | PREPARATION ROOM, LAB | – | – | – | – | PREPARATION ROOM, LAB | TOILET | TOILET | CHANGING ROOM | – | TOILET | – | TOILET | – | – | TOILET | – | TOILET | – | – | TOILET | | | | | | | | | | | – | – | – | – | – | – | – | – | – | – | – |
| 2nd FLOOR | – | – | – | – | – | – | – | – | – | – | TOILET | TOILET | – | – | TOILET | – | TOILET | CHANGING ROOM | – | – | – | TOILET | CHANGING ROOM | – | – | | | | | | | | | | | – | – | – | CORRIDOR | – | – | – | – | CORRIDOR | – | – |
| 3rd FLOOR | – | – | – | – | – | – | – | R.W HARVESTING TANK ROOM | SMOKE HOG EXHAUST ROOM | – | TOILET | TOILET | – | – | TOILET | – | TOILET | – | – | TOILET | – | TOILET | – | – | TOILET | | | | | | | | | | | – | – | – | – | – | – | – | – | – | – | – |
| 4th FLOOR | – | – | – | – | – | – | – | – | – | EXAM HALL | TOILET | TOILET | – | – | TOILET | – | TOILET | – | – | TOILET | – | TOILET | – | – | TOILET | | | | | | | | | | | – | – | – | – | – | – | – | – | – | – | – |
| 5th FLOOR | – | – | – | – | – | – | – | – | – | – | – | TOILET | – | – | – | – | TOILET | – | – | – | – | TOILET | – | – | – | | | | | | | | | | | – | – | – | – | – | – | – | – | – | – | – |

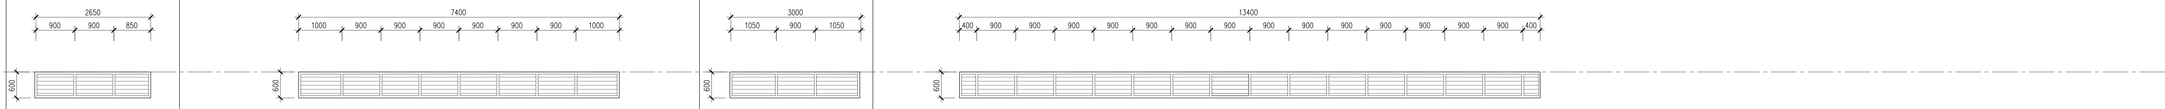


FINISH FLOOR LEV.

| TYPE | AL12 | | | | | AL13 | | | | | AL14 | | | | | AL15 | | | | |
|---|---|---|---|---|---|---|---|---|---|---|---|---|---|---|---|---|---|---|---|---|
| DESCRIPTION | ALUMN. FIXED LOUVERS TO MANUF'S DETAIL | | | | | ALUMN. FIXED LOUVERS TO MANUF'S DETAIL | | | | | ALUMN. FIXED LOUVERS TO MANUF'S DETAIL | | | | | ALUMN. FIXED LOUVERS TO MANUF'S DETAIL | | | | |
| LOCATION | BLOCK A | BLOCK B | BLOCK C | BLOCK D | BLOCK E | BLOCK A | BLOCK B | BLOCK C | BLOCK D | BLOCK E | BLOCK A | BLOCK B | BLOCK C | BLOCK D | BLOCK E | BLOCK A | BLOCK B | BLOCK C | BLOCK D | BLOCK E |
| GROUND FLOOR | – | – | – | – | – | – | – | – | – | – | – | – | – | – | – | – | – | – | – | |
| 1st FLOOR | – | – | – | – | – | – | – | – | – | – | – | – | – | – | – | – | – | – | – | |
| 2nd FLOOR | – | – | BREAKOUT SPACE – PIAZZA | – | – | – | – | – | CORRIDOR | – | – | – | – | – | – | – | – | LINKWAY – PIAZZA | – | – |
| 3rd FLOOR | – | – | – | – | – | – | – | – | – | – | – | – | – | – | – | – | – | – | – | |
| 4th FLOOR | – | – | – | – | – | – | – | – | – | – | – | – | – | – | – | – | – | – | – | |
| 5th FLOOR | – | – | – | – | – | – | – | – | – | – | – | – | – | – | – | – | – | – | – | |

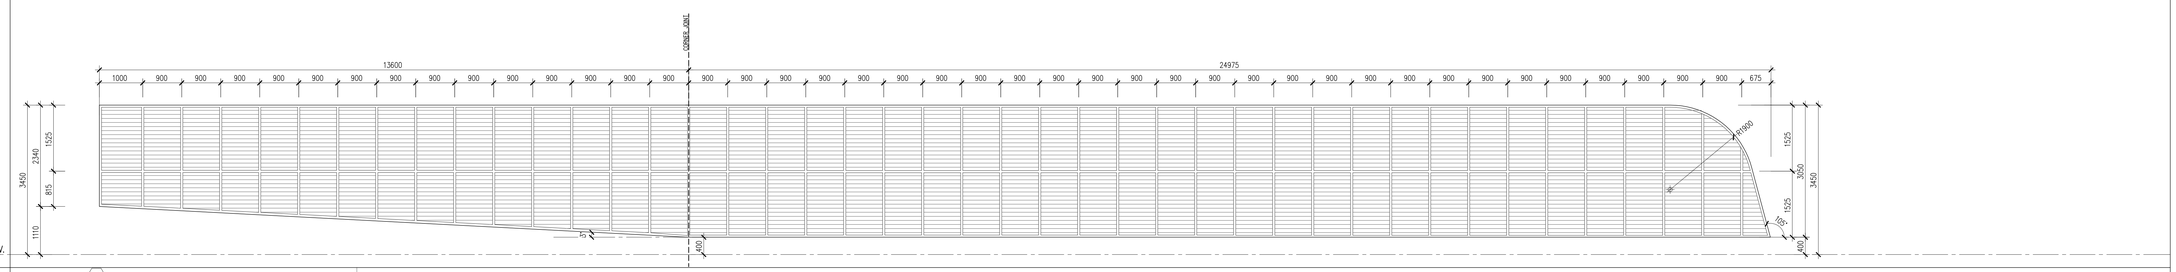


FINISH FLOOR LEV.

| TYPE | AL16 | | | | |
|---|---|---|---|---|---|
| DESCRIPTION | ALUMN. FIXED LOUVERS TO MANUF'S DETAIL | | | | |
| LOCATION | BLOCK A | BLOCK B | BLOCK C | BLOCK D | BLOCK E |
| GROUND FLOOR | – | – | – | – | – |
| 1st FLOOR | – | CORRIDOR / VOID | – | – | – |
| 2nd FLOOR | – | – | – | – | – |
| 3rd FLOOR | – | – | – | – | – |
| 4th FLOOR | – | – | – | – | – |
| 5th FLOOR | – | – | – | – | – |

**Hak Cipta Terpelihara.** Tidak dibenarkan mencetak mana-mana bahagian ilustrasi dalam apa jua bentuk dan dengan apa cara pun samada secara elektronik, mencetak, merakam, rakaman atau cara lain sebelum mendapat kebenaran bertulis dari MRY ARCHITECTS SDN. BHD.

| REV. | DATE | DESCRIPTION | REMARK |
|---|---|---|---|
| A | 29.06.2016 | FIRST ISSUED FOR CONSTRUCTION DRAWING | FARID |

NOTE :

1. ALL WINDOWS FRAME TO BE POWDER COATED FINISH UNLESS OTHERWISE STATED.
2. ALL WINDOWS EXCEPT TOILET & STAIRCASE SHALL BE INSTALLED WITH HEAVY DUTY CURTAIN RAIL TO ARCH'S APPROVAL.
3. ALL CASEMENT AND TOP HUNG WINDOW C/W LEVER LOCK, S/S PATCH STOPPER & S/S FIXING STAY.
4. 6mm THK. CLEAR ANNEALED FLOAT GLASS WITH BLUE TINTED FOR ALL TOP HUNG & LOUVERS WINDOW UNLESS OTHERWISE STATED.
5. 6.38mm THK. CLEAR ANNEALED FLOAT GLASS LAMINATED WITH BLUE TINTED PVB FOR ALL WINDOWS UNLESS OTHERWISE STATED.
6. 8.38mm THK. CLEAR ANNEALED FLOAT GLASS LAMINATED WITH BLUE TINTED PVB FOR SHOPFRONT WINDOW.
6. ALL WINDOW COME WITH R.C LINTOL TO ENGINEER'S DETAIL
7. SUPPLIER/CONTRACTOR SHALL VERIFY ALL DIMENSION FOR SHOP DRAWING SUBMISSION.
8. REFER TO ARCHITECTURE SPECIFICATION.

KEY PLAN :

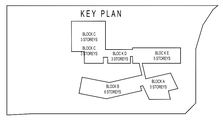


PROJECT TITLE :

CADANGAN MEMBINA SEBUAH KOLEJ UNIVERSITI SWASTA DI ATAS PT 5828, PERSIARAN CASSIA BARAT 3, BATU KAWAN, MK. 13, SEBERANG PERAI SELATAN YANG MENGANDUNGI :

BLOK A - PUSAT PENTADBIRAN 5 TINGKAT
BLOK B - PERPUSTAKAAN DAN BILIK KULIAH 6 TINGKAT
BLOK C - BANGUNAN AKADEMIK DAN DEWAN SERBAGUNA 3 TINGKAT DENGAN PODIUM
BLOK D - DEWAN KULIAH DAN KAFETERIA 3 TINGKAT
BLOK E - BANGUNAN AKADEMIK 5 TINGKAT
2 UNIT PONDOK PENGAWAL DAN
1 UNIT PMB 11 KV STESEN SUIS UTAMA

UNTUK : TETUAN KDU COLLEGE (PG) SDN. BHD

LAND OWNER & BUILDING OWNER :

NAMA : DR. CHONG BENG KEOK
JAWATAN : KETUA PEGAWAI EKSEKUTIF (CEO)
NO IC : 610612 - 02 - 5048
ALAMAT : KDU COLLEGE (PG) SDN BHD
32, JALAN ANSON,
10400, GEORGIE TOWN, PULAU PINANG
NO. TEL : 604 - 2386368

KITCHEN SPECIALIST :

DISHES SDN BHD
NO. 21-1, JALAN SEMENYIH SENTRAL 1,
SEMENYIH SENTRAL,
SEMENYIH, 43500 SELANGOR
TEL : +603-872-71201
email : info@dishes.com.my
webmail : www.dishes.com.my

QS CONSULTANT :

UNITECH QS CONSULTANCY SDN. BHD.
12A-A, MENARA NORTHAM,
55, JALAN SULTAN AHMAD SHAH,
10050 PENANG

M&E CONSULTANT :

PERUNDING P.L.A.
Consulting Mechanical & Electrical Engineers.
8-01, WISMA PANTAI, TEL NO. : (604) 3337990
JALAN WISMA PANTAI, FAX NO. : (604) 3317337
12200 BUTTERWORTH, PENANG. E-MAIL : project@pla-group.com

C&S CONSULTANT :

PERUNDING KELANA
CIVIL & STRUCTURAL ENGINEERS
Level 12, Unit 12(D), Wisma Boon Siew,
No.1, Penang Road, 10000 Penang.
Tel: 2622628, Fax: 2641618
(Company No. AS0232772-W)

DESIGN ARCHITECT :

ARCHITECTURE GROUP - STUDIO A
CPG CONSULTANTS PTE LTD
238B, THOMSON ROAD, #12-00 TOWER B
NOVENA SQUARE, SINGAPORE 307685
TEL : +65 6357 4468 FAX : +65 6357 4469

ARCHITECT :

BH YEW ARCHITECT (SP/Y61)
15TH FLOOR, BANGUNAN AMMETLIFE
NO.1, JALAN LUMUT, 50400 KUALA LUMPUR
TEL: (03) 4043-1346 FAX: (03) 4043-1349
EMAIL: ybha@mrab.com.my

LEMBAGA ARKITEK MALAYSIA

Ar. YEW BU HWA
ARKITEK PROFESIONAL
No.Pendaftaran: LAM A/761

Saya mengesahkan bahawa pelan-pelan yang dikemar adalah mengikut Undang-Undang Kecil Bangunan Seragam 1986 dan Undang-Undang Kecil Bangunan Seragam (Pindaan) 2007 [AKS2007] dan pindaan-pindaan serta garipandunan-garipandunan dan polisi-polisi MBPB Pertambahan Sebarang Pensi. Saya mengesahkan bahawa kerja-kerja pembinaan akan dijalankan dibawah pengalian saya. Saya mengesahkan dan mengaku bahawa pelan-pelan bangunan adalah selaras dengan pelan keberanian meraincang yang diluluskan dan akan mematuhi alasan serta syarat-syarat jakatan terlerkat.

**CONSTRUCTION DRAWING**

DRAWING TITLE :

WINDOW SCHEDULE 1

| SCALE : | DWG NO. : | |
|---|---|---|
| AS SHOWN | 553_CA-831-01_A.dwg | |
| DRAWN BY : | CHECK BY : | DATE : |
| ILA/IBRAHIM | Mr. Farid | JUNE 2016 |

| PROJECT NO. : | STATUS | BLOCK | DWG. NO. | DWG. NO. | REVISION |
|---|---|---|---|---|---|
| 55314 | CA | SCH | 831 | 01 | A |