BLOCK A

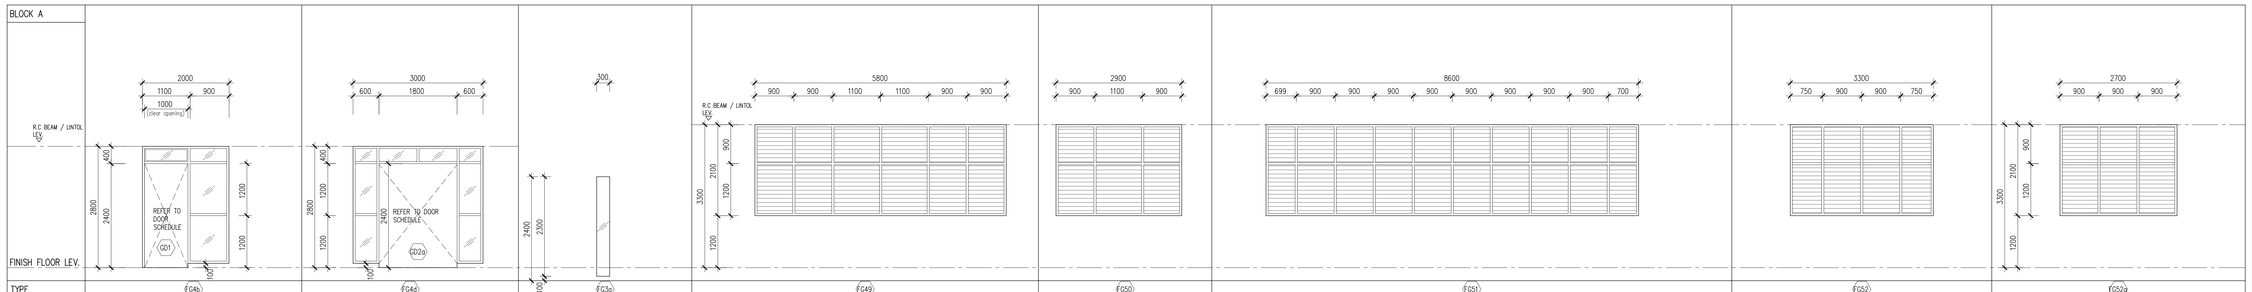

TYPE	G4b	G4a	G3a	G49	G50	G51	G52	G52a
DESCRIPTION	FIXED GLASS PANEL TO MANUF'S DETAIL.	FIXED GLASS PANEL TO MANUF'S DETAIL.	FIXED GLASS PANEL TO MANUF'S DETAIL.	ALUMN. FIXED LOUVERS TO MANUF'S DETAIL.	ALUMN. FIXED LOUVERS TO MANUF'S DETAIL.	ALUMN. FIXED LOUVERS TO MANUF'S DETAIL.	ALUMN. FIXED LOUVERS TO MANUF'S DETAIL.	ALUMN. FIXED LOUVERS TO MANUF'S DETAIL.
LOCATION	BLOCK A / BLOCK B / BLOCK C / BLOCK D / BLOCK E	BLOCK A / BLOCK B / BLOCK C / BLOCK D / BLOCK E	BLOCK A / BLOCK B / BLOCK C / BLOCK D / BLOCK E	BLOCK A / BLOCK B / BLOCK C / BLOCK D / BLOCK E	BLOCK A / BLOCK B / BLOCK C / BLOCK D / BLOCK E	BLOCK A / BLOCK B / BLOCK C / BLOCK D / BLOCK E	BLOCK A / BLOCK B / BLOCK C / BLOCK D / BLOCK E	BLOCK A / BLOCK B / BLOCK C / BLOCK D / BLOCK E
GROUND FLOOR	OFFICE AREA / – / – / – / –	– / – / – / – / –	OFFICE AREA / – / – / – / –	– / – / – / – / –	– / – / – / – / –	– / – / – / – / –	– / – / – / – / –	– / – / – / – / –
1st FLOOR	– / – / – / – / –	OFFICE AREA / – / – / – / –	– / – / – / – / –	LINKWAY / – / – / – / –	LINKWAY / – / – / – / –	LINKWAY / – / – / – / –	LINKWAY / – / – / – / –	LINKWAY / – / – / – / –
2nd FLOOR	– / – / – / – / –	– / – / – / – / –	– / – / – / – / –	– / – / – / – / –	– / – / – / – / –	– / – / – / – / –	– / – / – / – / –	– / – / – / – / –
3rd FLOOR	– / – / – / – / –	– / – / – / – / –	– / – / – / – / –	LINKWAY / – / – / – / –	LINKWAY / – / – / – / –	LINKWAY / – / – / – / –	LINKWAY / – / – / – / –	– / – / – / – / –
4th FLOOR	– / – / – / – / –	– / – / – / – / –	– / – / – / – / –	LINKWAY / – / – / – / –	LINKWAY / – / – / – / –	LINKWAY / – / – / – / –	LINKWAY / – / – / – / –	– / – / – / – / –
5th FLOOR	– / – / – / – / –	– / – / – / – / –	– / – / – / – / –	– / – / – / – / –	– / – / – / – / –	– / – / – / – / –	– / – / – / – / –	– / – / – / – / –

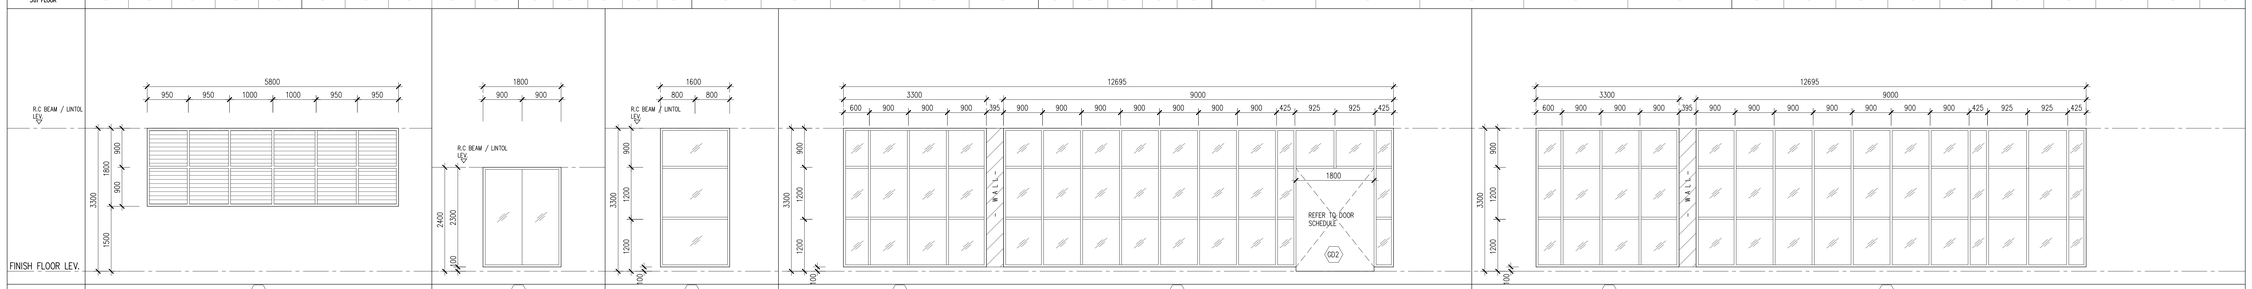

TYPE	G52b	G16b	G33a	G33c	G33	G33c	G33b
DESCRIPTION	ALUMN. FIXED LOUVERS TO MANUF'S DETAIL.	FIXED GLASS PANEL TO MANUF'S DETAIL.	FIXED GLASS PANEL TO MANUF'S DETAIL.	FIXED GLASS PANEL TO MANUF'S DETAIL.		FIXED GLASS PANEL TO MANUF'S DETAIL.	
LOCATION	BLOCK A / BLOCK B / BLOCK C / BLOCK D / BLOCK E	BLOCK A / BLOCK B / BLOCK C / BLOCK D / BLOCK E	BLOCK A / BLOCK B / BLOCK C / BLOCK D / BLOCK E	BLOCK A	BLOCK B / BLOCK C / BLOCK D / BLOCK E	BLOCK A	BLOCK B / BLOCK C / BLOCK D / BLOCK E
GROUND FLOOR	– / – / – / – / –	– / – / – / – / –	– / – / – / – / –	–	– / – / – / –	–	– / – / – / –
1st FLOOR	– / – / – / – / –	– / – / – / – / –	– / – / – / – / –	–	– / – / – / –	–	– / – / – / –
2nd FLOOR	– / – / – / – / –	– / – / – / – / –	OFFICE AREA, PARK WINDOW	OFFICE AREA, PARK WINDOW	– / – / – / –	–	– / – / – / –
3rd FLOOR	– / – / – / – / –	MEETING ROOM2 / – / – / – / –	OFFICE AREA	–	– / – / – / –	UPPER PARK WINDOW, SEST ADMIN, STAFF ROOM	– / – / – / –
4th FLOOR	– / – / – / – / –	MEETING ROOM2 / – / – / – / –	– / – / – / – / –	–	– / – / – / –	–	– / – / – / –
5th FLOOR	LINKWAY / – / – / – / –	– / – / – / – / –	– / – / – / – / –	–	– / – / – / –	–	– / – / – / –

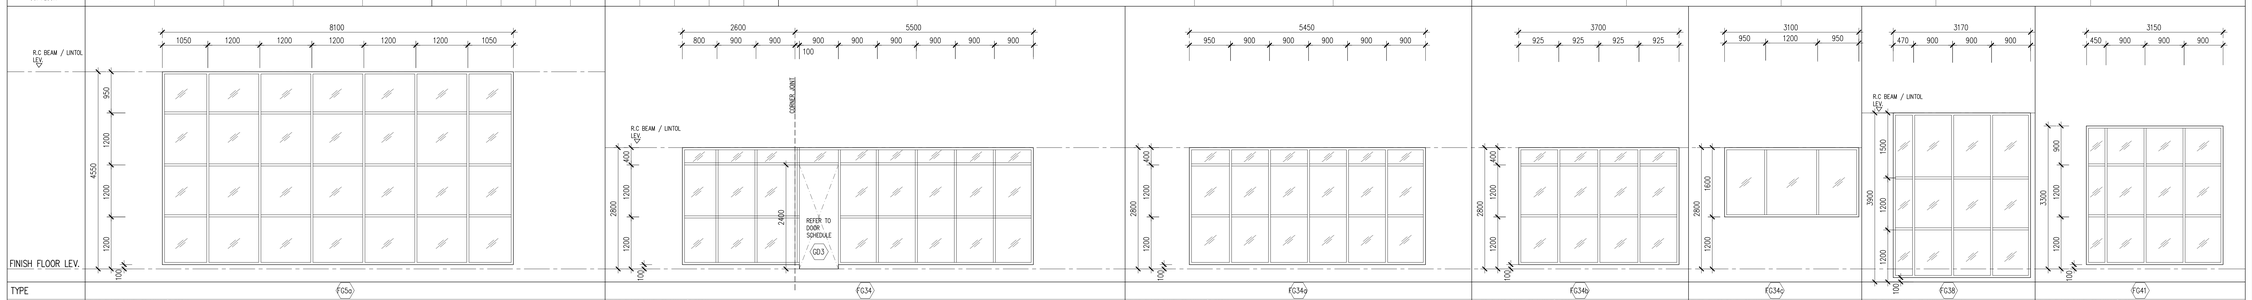

TYPE	G5a	G34	G34a	G34b	G34c	G38	G41
DESCRIPTION	FIXED GLASS PANEL TO MANUF'S DETAIL.	FIXED GLASS PANEL TO MANUF'S DETAIL.	FIXED GLASS PANEL TO MANUF'S DETAIL.	FIXED GLASS PANEL TO MANUF'S DETAIL.	FIXED GLASS PANEL TO MANUF'S DETAIL.	FIXED GLASS PANEL TO MANUF'S DETAIL.	FIXED GLASS PANEL TO MANUF'S DETAIL.
LOCATION	BLOCK A / BLOCK B / BLOCK C / BLOCK D / BLOCK E	BLOCK A / BLOCK B / BLOCK C / BLOCK D / BLOCK E	BLOCK A / BLOCK B / BLOCK C / BLOCK D / BLOCK E	BLOCK A / BLOCK B / BLOCK C / BLOCK D / BLOCK E	BLOCK A / BLOCK B / BLOCK C / BLOCK D / BLOCK E	BLOCK A / BLOCK B / BLOCK C / BLOCK D / BLOCK E	BLOCK A / BLOCK B / BLOCK C / BLOCK D / BLOCK E
GROUND FLOOR	OFFICE AREA / – / – / – / –	– / – / – / – / –	– / – / – / – / –	– / – / – / – / –	– / – / – / – / –	– / – / – / – / –	– / – / – / – / –
1st FLOOR	– / – / – / – / –	– / – / – / – / –	– / – / – / – / –	– / – / – / – / –	– / – / – / – / –	CORRIDOR / – / – / – / –	– / – / – / – / –
2nd FLOOR	– / – / – / – / –	OFFICE AREA (MARKETING ROOM) / – / – / – / –	OFFICE AREA / – / – / – / –	REGISTER OFFICE / – / – / – / –	EXEC. ROOM / – / – / – / –	– / – / – / – / –	CORRIDOR / – / – / – / –
3rd FLOOR	– / – / – / – / –	– / – / – / – / –	OFFICE AREA / – / – / – / –	OFFICE AREA / – / – / – / –	– / – / – / – / –	– / – / – / – / –	CORRIDOR / – / – / – / –
4th FLOOR	– / – / – / – / –	– / – / – / – / –	OFFICE AREA / – / – / – / –	OFFICE AREA / – / – / – / –	– / – / – / – / –	– / – / – / – / –	CORRIDOR / – / – / – / –
5th FLOOR	– / – / – / – / –	– / – / – / – / –	– / – / – / – / –	– / – / – / – / –	– / – / – / – / –	– / – / – / – / –	– / – / – / – / –

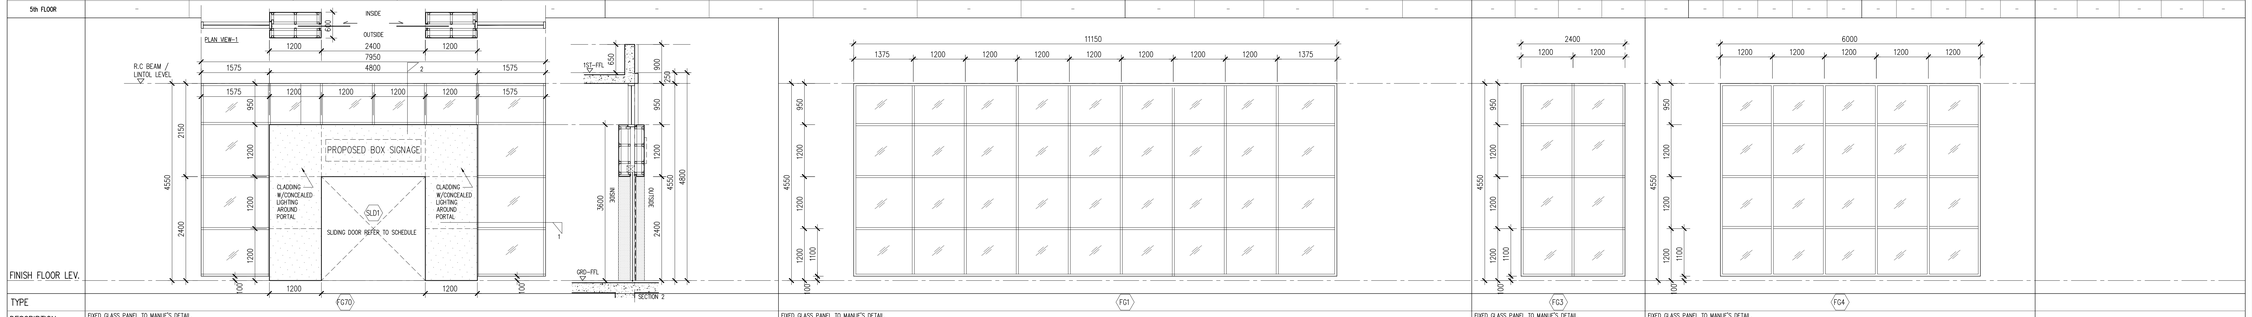

TYPE	G70	G1	G3	G4
DESCRIPTION	FIXED GLASS PANEL TO MANUF'S DETAIL.	FIXED GLASS PANEL TO MANUF'S DETAIL.	FIXED GLASS PANEL TO MANUF'S DETAIL.	FIXED GLASS PANEL TO MANUF'S DETAIL.
LOCATION	BLOCK A / BLOCK B / BLOCK C / BLOCK D / BLOCK E	BLOCK A / BLOCK B / BLOCK C / BLOCK D / BLOCK E	BLOCK A / BLOCK B / BLOCK C / BLOCK D / BLOCK E	BLOCK A / BLOCK B / BLOCK C / BLOCK D / BLOCK E
GROUND FLOOR	RECEPTION & GALLERY / – / – / – / –	OFFICE AREA / – / – / – / –	OFFICE AREA / – / – / – / –	OFFICE AREA / – / – / – / –
1st FLOOR	– / – / – / – / –	– / – / – / – / –	– / – / – / – / –	– / – / – / – / –
2nd FLOOR	– / – / – / – / –	– / – / – / – / –	– / – / – / – / –	– / – / – / – / –
3rd FLOOR	– / – / – / – / –	– / – / – / – / –	– / – / – / – / –	– / – / – / – / –
4th FLOOR	– / – / – / – / –	– / – / – / – / –	– / – / – / – / –	– / – / – / – / –
5th FLOOR	– / – / – / – / –	– / – / – / – / –	– / – / – / – / –	– / – / – / – / –

Hak Cipta Terpelihara. Tidak dibenarkan mencetak mana-mana bahagian ilustrasi dalam apa jua bentuk dan dengan apa cara pun samada secara elektronik, mencetak, merakam, rakaman atau cara lain sebelum mendapat kebenaran bertulis dari **MFF ARCHITECTS SDN. BHD.**

REV.	DATE	DESCRIPTION	REMARK
A	29.06.2016	FIRST ISSUED FOR CONSTRUCTION DRAWING	FARID

NOTE :

1. ALL WINDOWS FRAME TO BE POWDER COATED FINISH UNLESS OTHERWISE STATED.
2. ALL WINDOWS EXCEPT TOILET & STAIRCASE SHALL BE INSTALLED WITH HEAVY DUTY CURTAIN RAIL TO ARCH'S APPROVAL.
3. ALL CASEMENT AND TOP HUNG WINDOW C/W LEVER LOCK, S/S PATCH STOPPER & S/S FIXING STAY.
4. 6mm THK. CLEAR ANNEALED FLOAT GLASS WITH BLUE TINTED FOR ALL TOP HUNG & LOUVERS WINDOW UNLESS OTHERWISE STATED.
5. 6.38mm THK. CLEAR ANNEALED FLOAT GLASS LAMINATED WITH BLUE TINTED PVB FOR ALL WINDOWS UNLESS OTHERWISE STATED.
6. 8.38mm THK. CLEAR ANNEALED FLOAT GLASS LAMINATED WITH BLUE TINTED PVB FOR SHOPFRONT WINDOW.
6. ALL WINDOW COME WITH R.C LINTOL TO ENGINEER'S DETAIL
7. SUPPLIER/CONTRACTOR SHALL VERIFY ALL DIMENSION FOR SHOP DRAWING SUBMISSION.
8. REFER TO ARCHITECTURE SPECIFICATION.

KEY PLAN :

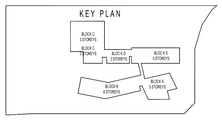

PROJECT TITLE :

CADANGAN MEMBINA SEBUAH KOLEJ UNIVERSITI SWASTA DI ATAS PT 5828, PERSIARAN CASSIA BARAT 3, BATU KAWAN, MK. 13, SEBERANG PERAI SELATAN YANG MENGANDUNGI :

BLOK A - PUSAT PENTADBIRAN 5 TINGKAT
BLOK B - PERPUSTAKAAN DAN BILIK KULIAH 6 TINGKAT
BLOK C - BANGUNAN AKADEMIK DAN DEWAN SERBAGUNA 3 TINGKAT DENGAN PODIUM
BLOK D - DEWAN KULIAH DAN KAFETERIA 3 TINGKAT
BLOK E - BANGUNAN AKADEMIK 5 TINGKAT
2 UNIT PONDOK PENGAWAL DAN
1 UNIT TNB 11 KV STESEN SUIS UTAMA

UNTUK : TETUAN KDU COLLEGE (PG) SDN. BHD

LAND OWNER & BUILDING OWNER :

NAMA : DR. CHONG BENG KEOK
JAWATAN : KETUA PEGAWAI EKSEKUTIF (CEO)
NO IC : 610612 - 02 - 5048
ALAMAT : KDU COLLEGE (PG) SDN BHD
32, JALAN ANSON,
10400, GEORGE TOWN, PULAU PINANG
NO. TEL : 604 - 2386368

KITCHEN SPECIALIST :
DISHES SDN BHD
NO. 21-1, JALAN SEMENYIH SENTRAL 1,
SEMENYIH SENTRAL,
SEMENYIH, 43500 SELANGOR
TEL : +603-872-7120
email : info@dishes.com.my
webmail : www.dishes.com.my

QS CONSULTANT :
UNITECH QS CONSULTANCY SDN. BHD.
12A-A, MENARA NORTHAM,
55, JALAN SULTAN AHMAD SHAH,
10050 PENANG

MAE CONSULTANT :
PERUNDING P.L.A.
Consulting Mechanical & Electrical Engineers.
B-01, WISMA PANTAI, TEL NO. : (604) 3337990
JALAN WISMA PANTAI, FAX NO. : (604) 3317337
12200 BUTTERWORTH, PENANG. E-MAIL : project@pla-group.com

C&S CONSULTANT :
PERUNDING KELANA
CIVIL & STRUCTURAL ENGINEERS
Level 12, Unit 1201, Wisma Boon Siew,
No.1, Penang Road, 10000 Penang.
Tel: 2622628, Fax: 2641618
(Company No. AS0232772-W)

DESIGN ARCHITECT :
ARCHITECTURE GROUP - STUDIO A
CPG CONSULTANTS PTE LTD
23B6, THOMSON ROAD, #12-00 TOWER B
SIN MING TECHNOPARK, SINGAPORE 574408
TEL: +65 6257 4468 FAX: +65 6257 4466

ARCHITECT :
BH YEW ARCHITECT (SP/Y61)
15TH FLOOR, BANGUNAN AMMETLIFE
NO.1, JALAN LUMUT, 50400 KUALA LUMPUR
TEL: (03) 4043-1346 FAX: (03) 4043-1349
EMAIL: ybhw@hrosb.com.my

LEMBAGA ARKITEK MALAYSIA

Ar. YEW BU HWA
ARKITEK PROFESIONAL
No.Pendaftaran LAM:A/Y61

Saya mengesahkan bahawa pelan-pelan yang dikemukakan adalah mematuhi Undang-Undang Kecil Bangunan Seragam 1986 dan Undang-Undang Kecil Bangunan Seragam (Pindaan) 2007 [MB20007] dan peraturan-peraturan serta garispandunan-garispandunan dan polisi-polisi Majlis Perbandaran Seberang Perai.
Saya mengesahkan bahawa kerja-kerja pembinaan akan dijalankan dibawah pengetahan saya.
Saya mengesahkan dan mengaku bahawa pelan-pelan bangunan adalah selaras dengan pelan keluaran/ merancang yang dibubukan dan akan mematuhi ulasan serta syarat-syarat jabatan teknikal.

CONSTRUCTION DRAWING

DRAWING TITLE :

WINDOW SCHEDULE 2

SCALE :	DWG NO. :	
AS SHOWN	553_CA-831-02_A.dwg	
DRAWN BY : ILA/IBRAHIM	CHECK BY : Mr. Farid	DATE : JUNE 2016

PROJECT NO.	STATUS	BLOCK	DWG. NO.	DWG. NO.	REVISION
55314	CA	SCH	831	02	A