BLOCK C,D&E

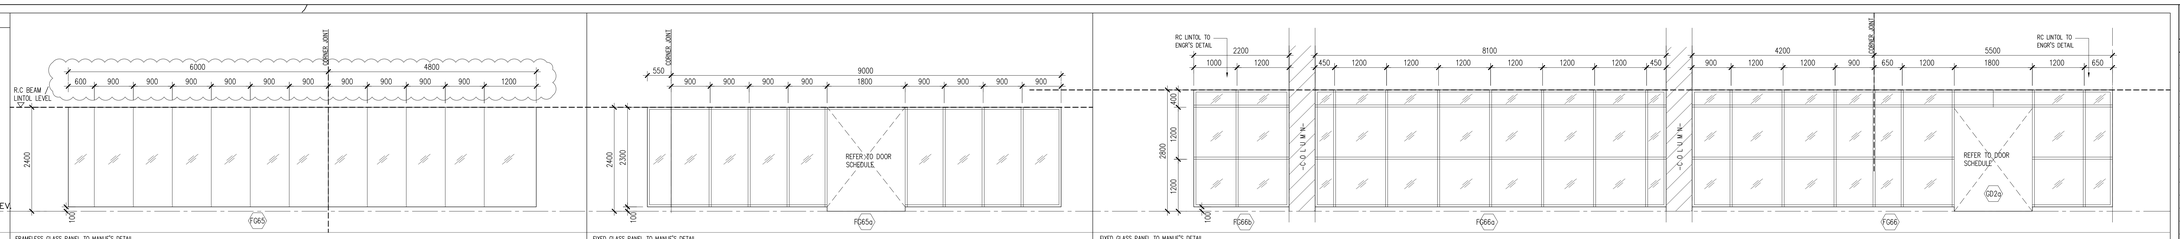

ELEVATION					
FINISH FLOOR LEV.					
TYPE					
DESCRIPTION	FRAMELESS GLASS PANEL TO MANUF'S DETAIL				
LOCATION	BLOCK A	BLOCK B	BLOCK C	BLOCK D	BLOCK E
GRD. FLOOR	-	-	-	-	-
1st. FLOOR	-	-	-	-	GAMES LOUNGE
2nd. FLOOR	-	-	-	-	-
3rd. FLOOR	-	-	-	-	-
4th. FLOOR	-	-	-	-	-
5th. FLOOR	-	-	-	-	-

ELEVATION					
FINISH FLOOR LEV.					
TYPE					
DESCRIPTION	FIXED GLASS PANEL TO MANUF'S DETAIL				
LOCATION	BLOCK A	BLOCK B	BLOCK C	BLOCK D	BLOCK E
GRD. FLOOR	-	-	-	-	SEST LOBBY
1st. FLOOR	-	-	-	-	SCIENCE LAB LOBBY
2nd. FLOOR	-	-	-	-	-
3rd. FLOOR	-	-	-	-	-
4th. FLOOR	-	-	-	-	-
5th. FLOOR	-	-	-	-	-

ELEVATION					
FINISH FLOOR LEV.					
TYPE					
DESCRIPTION	FIXED GLASS PANEL TO MANUF'S DETAIL				
LOCATION	BLOCK A	BLOCK B	BLOCK C	BLOCK D	BLOCK E
GRD. FLOOR	-	-	-	-	-
1st. FLOOR	-	-	HOSPITALITY TRAINING SUITE	-	-
2nd. FLOOR	-	-	-	-	-
3rd. FLOOR	-	-	-	-	-
4th. FLOOR	-	-	-	-	-
5th. FLOOR	-	-	-	-	-

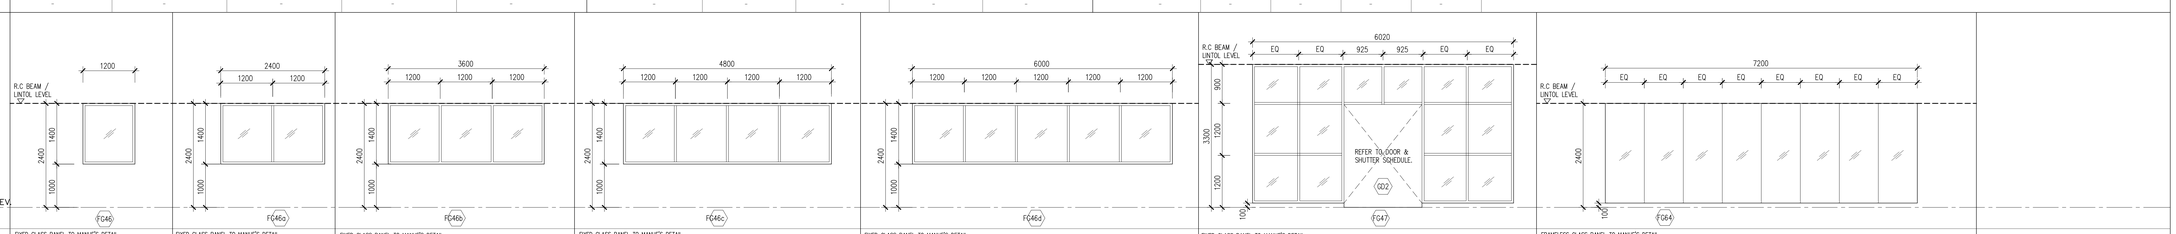

ELEVATION					
FINISH FLOOR LEV.					
TYPE					
DESCRIPTION	FIXED GLASS PANEL TO MANUF'S DETAIL				
LOCATION	BLOCK A	BLOCK B	BLOCK C	BLOCK D	BLOCK E
GRD. FLOOR	-	-	MAINTENANCE DEPARTEMANTER ROOM	-	-
1st. FLOOR	-	-	-	-	-
2nd. FLOOR	-	-	-	-	-
3rd. FLOOR	-	-	-	-	EDITING ROOM
4th. FLOOR	-	-	-	-	EXAM HALL 1 & 2
5th. FLOOR					

ELEVATION					
FINISH FLOOR LEV.					
TYPE					
DESCRIPTION	FIXED GLASS PANEL TO MANUF'S DETAIL				
LOCATION	BLOCK A	BLOCK B	BLOCK C	BLOCK D	BLOCK E
GRD. FLOOR	-	-	-	LAB OIL, HIGH END COMPUTER LAB OS...	-
1st. FLOOR	-	-	-	-	-
2nd. FLOOR	-	-	-	LAB OIL, HIGH END COMPUTER LAB OS...	-
3rd. FLOOR	-	-	-	-	-
4th. FLOOR	-	-	-	-	-
5th. FLOOR					

ELEVATION					
FINISH FLOOR LEV.					
TYPE					
DESCRIPTION	FIXED GLASS PANEL TO MANUF'S DETAIL				
LOCATION	BLOCK A	BLOCK B	BLOCK C	BLOCK D	BLOCK E
GRD. FLOOR	-	-	-	-	MACHINE MILLING WORKSHOP
1st. FLOOR	-	-	-	-	-
2nd. FLOOR	-	-	-	-	LABS
3rd. FLOOR	-	-	-	-	MULTIMEDIA LAB, DEDICATED PROD. RM
4th. FLOOR	-	-	-	-	-
5th. FLOOR					

ELEVATION					
FINISH FLOOR LEV.					
TYPE					
DESCRIPTION	FIXED GLASS PANEL TO MANUF'S DETAIL				
LOCATION	BLOCK A	BLOCK B	BLOCK C	BLOCK D	BLOCK E
GRD. FLOOR	-	-	-	-	-
1st. FLOOR	-	-	-	-	-
2nd. FLOOR	-	-	-	-	INFORMATION MANAGEMENT CENTER
3rd. FLOOR	-	-	-	-	DRAFTING STUDIO W SPRAY RM
4th. FLOOR	-	-	-	-	-
5th. FLOOR					

ELEVATION					
FINISH FLOOR LEV.					
TYPE					
DESCRIPTION	FIXED GLASS PANEL TO MANUF'S DETAIL				
LOCATION	BLOCK A	BLOCK B	BLOCK C	BLOCK D	BLOCK E
GRD. FLOOR	-	-	-	-	-
1st. FLOOR	-	-	-	BREAKOUT SPACE / PARK WINDOW	-
2nd. FLOOR	-	-	-	-	-
3rd. FLOOR	-	-	-	-	-
4th. FLOOR	-	-	-	-	-
5th. FLOOR					

ELEVATION					
FINISH FLOOR LEV.					
TYPE					
DESCRIPTION	FRAMELESS GLASS PANEL TO MANUF'S DETAIL				
LOCATION	BLOCK A	BLOCK B	BLOCK C	BLOCK D	BLOCK E
GRD. FLOOR	-	-	-	-	-
1st. FLOOR	-	-	-	-	GAMES LAB
2nd. FLOOR	-	-	-	-	-
3rd. FLOOR	-	-	-	-	-
4th. FLOOR	-	-	-	-	-
5th. FLOOR					

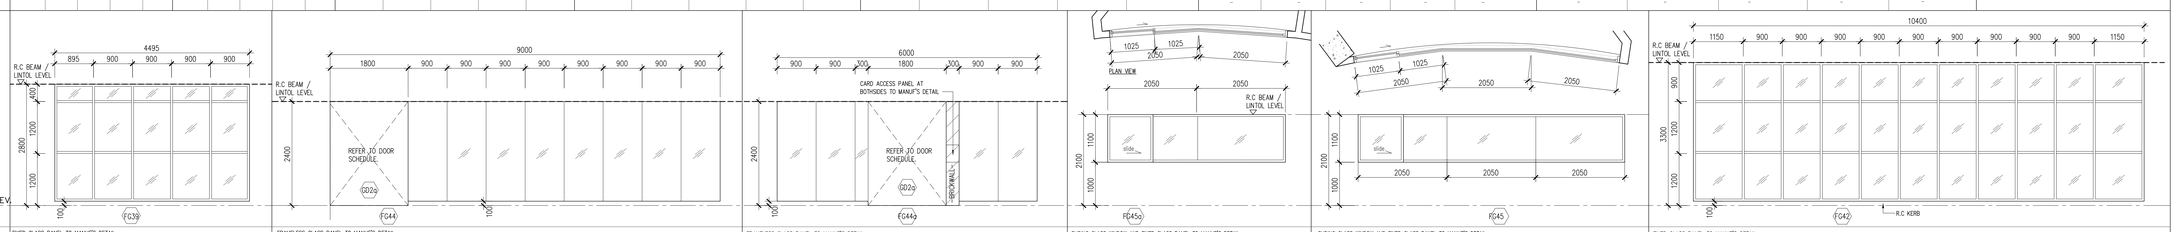

ELEVATION					
FINISH FLOOR LEV.					
TYPE					
DESCRIPTION	FIXED GLASS PANEL TO MANUF'S DETAIL				
LOCATION	BLOCK A	BLOCK B	BLOCK C	BLOCK D	BLOCK E
GRD. FLOOR	-	-	-	-	-
1st. FLOOR	-	-	TRAINING RESTAURANT 2	-	-
2nd. FLOOR	-	-	-	-	-
3rd. FLOOR	-	-	-	-	ACOUSTIC RADIO ROOM
4th. FLOOR	-	-	-	-	-
5th. FLOOR	-	-	-	-	-

ELEVATION					
FINISH FLOOR LEV.					
TYPE					
DESCRIPTION	FIXED GLASS PANEL TO MANUF'S DETAIL				
LOCATION	BLOCK A	BLOCK B	BLOCK C	BLOCK D	BLOCK E
GRD. FLOOR	-	-	-	-	-
1st. FLOOR	-	-	-	-	BRAKE OUT SPACE
2nd. FLOOR	-	-	-	-	-
3rd. FLOOR	-	-	-	-	-
4th. FLOOR	-	-	-	-	-
5th. FLOOR	-	-	-	-	-

ELEVATION					
FINISH FLOOR LEV.					
TYPE					
DESCRIPTION	FRAMELESS GLASS PANEL TO MANUF'S DETAIL				
LOCATION	BLOCK A	BLOCK B	BLOCK C	BLOCK D	BLOCK E
GRD. FLOOR	-	-	-	-	-
1st. FLOOR	-	-	SKITCA ADMIN & STAFF RM LECTURER CHIEF ROOM UTILITY ROOM	-	-
2nd. FLOOR	-	-	-	-	-
3rd. FLOOR	-	-	-	-	-
4th. FLOOR	-	-	-	-	-
5th. FLOOR	-	-	-	-	-

ELEVATION					
FINISH FLOOR LEV.					
TYPE					
DESCRIPTION	FRAMELESS GLASS PANEL TO MANUF'S DETAIL				
LOCATION	BLOCK A	BLOCK B	BLOCK C	BLOCK D	BLOCK E
GRD. FLOOR	-	-	-	-	-
1st. FLOOR	-	-	CORRIDOR (NEAR STRIC)	-	-
2nd. FLOOR	-	-	-	-	-
3rd. FLOOR	-	-	-	-	-
4th. FLOOR	-	-	-	-	-
5th. FLOOR	-	-	-	-	-

ELEVATION					
FINISH FLOOR LEV.					
TYPE					
DESCRIPTION	FIXED GLASS LOUVRES TO MANUF'S DETAIL				
LOCATION	BLOCK A	BLOCK B	BLOCK C	BLOCK D	BLOCK E
GRD. FLOOR	-	-	-	-	-
1st. FLOOR	-	-	-	-	-
2nd. FLOOR	-	-	-	-	-
3rd. FLOOR	-	-	-	-	-
4th. FLOOR	-	-	-	-	-
5th. FLOOR	-	-	-	-	-

ELEVATION					
FINISH FLOOR LEV.					
TYPE					
DESCRIPTION	SLIDING GLASS WINDOW AND FIXED GLASS PANEL TO MANUF'S DETAIL				
LOCATION	BLOCK A	BLOCK B	BLOCK C	BLOCK D	BLOCK E
GRD. FLOOR	-	-	-	-	-
1st. FLOOR	-	-	-	-	-
2nd. FLOOR	-	-	-	CONTROL ROOM 01 (LECTURE THEATRE 01)	-
3rd. FLOOR	-	-	-	-	-
4th. FLOOR	-	-	-	-	-
5th. FLOOR	-	-	-	-	-

ELEVATION					
FINISH FLOOR LEV.					
TYPE					
DESCRIPTION	SLIDING GLASS WINDOW AND FIXED GLASS PANEL TO MANUF'S DETAIL				
LOCATION	BLOCK A	BLOCK B	BLOCK C	BLOCK D	BLOCK E
GRD. FLOOR	-	-	-	-	-
1st. FLOOR	-	-	-	-	-
2nd. FLOOR	-	-	-	CONTROL ROOM 02 (LECTURE THEATRE 02)	-
3rd. FLOOR	-	-	-	-	-
4th. FLOOR	-	-	-	-	-
5th. FLOOR	-	-	-	-	-

ELEVATION					
FINISH FLOOR LEV.					
TYPE					
DESCRIPTION	FIXED GLASS PANEL TO MANUF'S DETAIL				
LOCATION	BLOCK A	BLOCK B	BLOCK C	BLOCK D	BLOCK E
GRD. FLOOR	-	-	-	-	-
1st. FLOOR	-	-	-	-	-
2nd. FLOOR	-	-	-	GYM	-
3rd. FLOOR	-	-	-	-	-
4th. FLOOR	-	-	-	-	-
5th. FLOOR	-	-	-	-	-

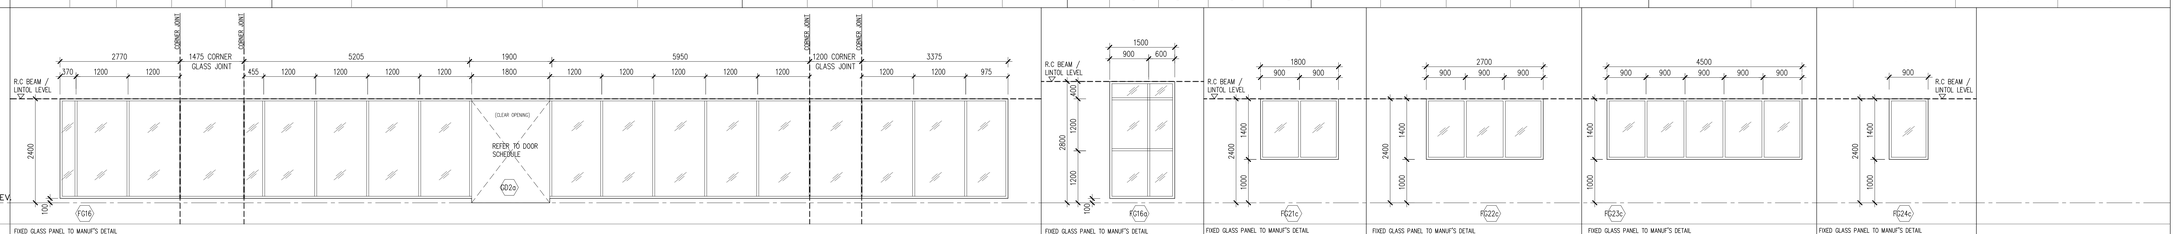

ELEVATION					
FINISH FLOOR LEV.					
TYPE					
DESCRIPTION	FIXED GLASS PANEL TO MANUF'S DETAIL				
LOCATION	BLOCK A	BLOCK B	BLOCK C	BLOCK D	BLOCK E
GRD. FLOOR	-	-	-	-	-
1st. FLOOR	-	-	BAKERAGE BAR	-	-
2nd. FLOOR	-	-	-	-	-
3rd. FLOOR	-	-	-	-	-
4th. FLOOR	-	-	-	-	-
5th. FLOOR	-	-	-	-	-

ELEVATION					
FINISH FLOOR LEV.					
TYPE					
DESCRIPTION	FIXED GLASS PANEL TO MANUF'S DETAIL				
LOCATION	BLOCK A	BLOCK B	BLOCK C	BLOCK D	BLOCK E
GRD. FLOOR	-	-	-	-	-
1st. FLOOR	-	-	TRAINING RESTAURANT 2	-	-
2nd. FLOOR	-	-	-	-	-
3rd. FLOOR	-	-	-	-	-
4th. FLOOR	-	-	-	-	-
5th. FLOOR	-	-	-	-	-

ELEVATION					
FINISH FLOOR LEV.					
TYPE					
DESCRIPTION	FIXED GLASS PANEL TO MANUF'S DETAIL				
LOCATION	BLOCK A	BLOCK B	BLOCK C	BLOCK D	BLOCK E
GRD. FLOOR	-	-	SECURITY VIEW ROOM / CLEANER ROOM / PERSHARING ROOM	-	-
1st. FLOOR	-	-	-	-	-
2nd. FLOOR	-	-	-	-	-
3rd. FLOOR	-	-	-	-	-
4th. FLOOR	-	-	-	-	-
5th. FLOOR	-	-	-	-	-

ELEVATION					
FINISH FLOOR LEV.					
TYPE					
DESCRIPTION	FIXED GLASS PANEL TO MANUF'S DETAIL				
LOCATION	BLOCK A	BLOCK B	BLOCK C	BLOCK D	BLOCK E
GRD. FLOOR	-	-	-	-	-
1st. FLOOR	-	KITCHEN	BUTCHERY ; CULEANRY STUDIO, MOLECULAR TRAINING	-	-
2nd. FLOOR	-	-	-	-	-
3rd. FLOOR	-	-	-	-	-
4th. FLOOR	-	-	-	-	-
5th. FLOOR	-	-	-	-	-

ELEVATION					
FINISH FLOOR LEV.					
TYPE					
DESCRIPTION	FIXED GLASS PANEL TO MANUF'S DETAIL				
LOCATION	BLOCK A	BLOCK B	BLOCK C	BLOCK D	BLOCK E
GRD. FLOOR	-	-	-	-	-
1st. FLOOR	-	-	PREPARATION KITCHEN	-	-
2nd. FLOOR	-	-	-	-	-
3rd. FLOOR	-	-	-	-	-
4th. FLOOR	-	-	-	-	-
5th. FLOOR	-	-	-	-	-

ELEVATION					
FINISH FLOOR LEV.					
TYPE					
DESCRIPTION	FIXED GLASS PANEL TO MANUF'S DETAIL				
LOCATION	BLOCK A	BLOCK B	BLOCK C	BLOCK D	BLOCK E
GRD. FLOOR	-	-	-	-	-
1st. FLOOR	-	-	CARDE WARDE, PASTRY KITCHEN, BAKERY, MIXOLOGY LAB	-	-
2nd. FLOOR	-	-	-	-	-
3rd. FLOOR	-	-	-	-	-
4th. FLOOR	-	-	-	-	-
5th. FLOOR	-	-	-	-	-

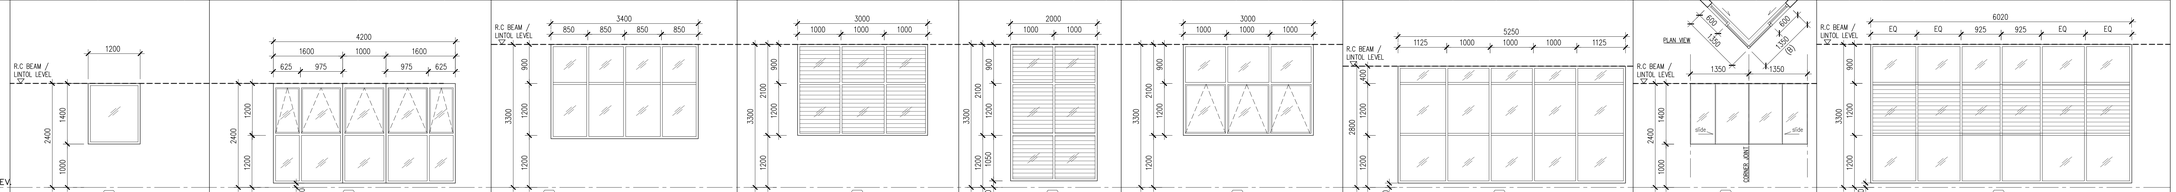

ELEVATION					
FINISH FLOOR LEV.					
TYPE					
DESCRIPTION	ACOUSTIC WINDOW WITH DOUBLE LAYER FIXED GLASS TO MANUF'S DETAIL				
LOCATION	BLOCK A	BLOCK B	BLOCK C	BLOCK D	BLOCK E
GRD. FLOOR	-	-	-	-	-
1st. FLOOR	-	-	-	-	-
2nd. FLOOR	-	-	-	-	-
3rd. FLOOR	-	-	-	-	ACOUSTIC RADIO ROOM
4th. FLOOR	-	-	-	-	-
5th. FLOOR	-	-	-	-	-

ELEVATION					
FINISH FLOOR LEV.					
TYPE					
DESCRIPTION	TOP HUNG WINDOW WITH FIXED GLASS PANEL TO MANUF'S DETAIL				
LOCATION	BLOCK A	BLOCK B	BLOCK C	BLOCK D	BLOCK E
GRD. FLOOR	-	-	-	-	-
1st. FLOOR	-	-	-	-	-
2nd. FLOOR	-	-	-	-	-
3rd. FLOOR	-	-	-	-	-
4th. FLOOR	-	-	-	-	-
5th. FLOOR	-	-	-	-	-

ELEVATION					
FINISH FLOOR LEV.					
TYPE					
DESCRIPTION	FIXED GLASS PANEL TO MANUF'S DETAIL				
LOCATION	BLOCK A	BLOCK B	BLOCK C	BLOCK D	BLOCK E
GRD. FLOOR	-	-	-	-	-
1st. FLOOR	-	-	SKITCA ADMIN & STAFF RM LECTURER CHIEF ROOM UTILITY ROOM	-	-
2nd. FLOOR	-	-	-	-	-
3rd. FLOOR	-	-	-	-	-
4th. FLOOR	-	-	-	-	-
5th. FLOOR	-	-	-	-	-

ELEVATION					
FINISH FLOOR LEV.					
TYPE					
DESCRIPTION	FIXED GLASS LOUVRES TO MANUF'S DETAIL				
LOCATION	BLOCK A	BLOCK B	BLOCK C	BLOCK D	BLOCK E
GRD. FLOOR	-	-	-	-	-
1st. FLOOR	-	-	CORRIDOR (NEAR STRIC)	-	-
2nd. FLOOR	-	-	-	-	-
3rd. FLOOR	-	-	-	-	-
4th. FLOOR	-	-	-	-	-
5th. FLOOR	-	-	-	-	-

ELEVATION					
FINISH FLOOR LEV.					
TYPE					
DESCRIPTION	FIXED GLASS LOUVRES TO MANUF'S DETAIL				
LOCATION	BLOCK A	BLOCK B	BLOCK C	BLOCK D	BLOCK E
GRD. FLOOR	-	-	-	-	-
1st. FLOOR	-	-	LOBBY 3	-	-
2nd. FLOOR	-	-	-	-	-
3rd. FLOOR	-	-	-	-	-
4th. FLOOR	-	-	-	-	-
5th. FLOOR	-	-	-	-	-

ELEVATION					
FINISH FLOOR LEV.					
TYPE					
DESCRIPTION	TOP HUNG WINDOW WITH FIXED GLASS PANEL TO MANUF'S DETAIL				
LOCATION	BLOCK A	BLOCK B	BLOCK C	BLOCK D	BLOCK E
GRD. FLOOR	-	-	-	-	-
1st. FLOOR	-	-	TRAINING RESTAURANT 1	-	-
2nd. FLOOR	-	-	-	-	-
3rd. FLOOR	-	-	-	-	-
4th. FLOOR	-	-	-	-	-
5th. FLOOR	-	-	-	-	-

ELEVATION					
FINISH FLOOR LEV.					
TYPE					
DESCRIPTION	FIXED GLASS PANEL TO MANUF'S DETAIL				
LOCATION	BLOCK A	BLOCK B	BLOCK C	BLOCK D	BLOCK E
GRD. FLOOR	-	-	-	-	-
1st. FLOOR	-	-	-	STUDENT COUNCIL CENTRE INTERNATIONAL STUDENT	-
2nd. FLOOR	-	-	-	-	-
3rd. FLOOR	-	-	-	-	-
4th. FLOOR	-	-	-	-	-
5th. FLOOR	-	-	-	-	-

ELEVATION					
FINISH FLOOR LEV.					
TYPE					
DESCRIPTION	SLIDING GLASS WINDOW AND FIXED GLASS PANEL TO MANUF'S DETAIL				
LOCATION	BLOCK A	BLOCK B	BLOCK C	BLOCK D	BLOCK E
GRD. FLOOR	-	-	-	-	-
1st. FLOOR	-	-	-	-	-
2nd. FLOOR	-	-	MTH CONTROL ROOM 03	-	-
3rd. FLOOR	-	-	-	-	-
4th. FLOOR	-	-	-	-	-
5th. FLOOR	-	-	-	-	-

ELEVATION					
FINISH FLOOR LEV.					
TYPE					
DESCRIPTION	FIXED GLASS PANEL WITH FIXED GLASS LOUVERS TO MANUF'S DETAIL				
LOCATION	BLOCK A	BLOCK B	BLOCK C	BLOCK D	BLOCK E
GRD. FLOOR	-	-	-	-	-
1st. FLOOR	-	-	-	-	-
2nd. FLOOR	-	-	-	-	-
3rd. FLOOR	-	-	-	-	UPPER PARK WINDOW
4th. FLOOR	-	-	-	-	-
5th. FLOOR	-	-	-	-	-

Hak Cipta Terpelihara. Tidak dibenarkan menerbit mana-mana bahagian ilustrasi dalam apa jua bentuk dan dengan apa cara pun samada secara elektronik, mencetak, merakam, rakaman atau cara lain sebelum mendapat kebenaran bertulis dari **MPY ARCHITECTS SDN. BHD.**

REV.	DATE	DESCRIPTION	REMARK
A	29.06.2016	FIRST ISSUED FOR CONSTRUCTION DRAWING	FARID

NOTE :

1. ALL WINDOWS FRAME TO BE POWDER COATED FINISH UNLESS OTHERWISE STATED.
2. ALL WINDOWS EXCEPT TOILET & STAIRCASE SHALL BE INSTALLED WITH HEAVY DUTY CURTAIN RAIL TO ARCH'S APPROVAL.
3. ALL CASEMENT AND TOP HUNG WINDOW C/W LEVER LOCK, S/S PATCH STOPPER & S/S FIXING STAY.
4. 6mm THK. CLEAR ANNEALED FLOAT GLASS WITH BLUE TINTED FOR ALL TOP HUNG & LOUVERS WINDOW UNLESS OTHERWISE STATED.
5. 6.38mm THK. CLEAR ANNEALED FLOAT GLASS LAMINATED WITH BLUE TINTED PVB FOR ALL WINDOWS UNLESS OTHERWISE STATED.
6. 8.38mm THK. CLEAR ANNEALED FLOAT GLASS LAMINATED WITH BLUE TINTED PVB FOR SHOPFRONT WINDOW.
6. ALL WINDOW COME WITH R.C LINTOL TO ENGINEER'S DETAIL
7. SUPPLIER/CONTRACTOR SHALL VERIFY ALL DIMENSION FOR SHOP DRAWING SUBMISSION.
8. REFER TO ARCHITECTURE SPECIFICATION.

KEY PLAN :

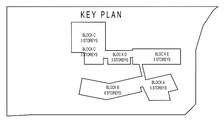

PROJECT TITLE :

CADANGAN MEMBINA SEBUAH KOLEJ UNIVERSITI SWASTA DI ATAS PT 5828, PERSIARAN CASSIA BARAT 3, BATU KAWAN, MK. 13, SEBERANG PERAI SELATAN YANG MENGANDUNGI :

BLOK A - PUSAT PENTADBIRAN 5 TINGKAT
BLOK B - PERPUSTAKAAN DAN BILIK KULIAH 6 TINGKAT
BLOK C - BANGUNAN AKADEMIK DAN DEWAN SERBAGUNA 3 TINGKAT DENGAN PODIUM
BLOK D - DEWAN KULIAH DAN KAFETERIA 3 TINGKAT
BLOK E - BANGUNAN AKADEMIK 5 TINGKAT
2 UNIT PONDOK PENGAWAL DAN
1 UNIT TNB 11 KV STESEN SUIS UTAMA

UNTUK : TETUAN KDU COLLEGE (PG) SDN. BHD

LAND OWNER & BUILDING OWNER :

NAMA : DR. CHONG BENG KEOK
JAWATAN : KETUA PEGAWAI EKSEKUTIF (CEO)
NO IC : 610612 - 02 - 5048
ALAMAT : KDU COLLEGE (PG) SDN BHD
32, JALAN ANSON,
10400, GEORGE TOWN, PULAU PINANG
NO. TEL : 604 - 2380368

KITCHEN SPECIALIST : DISHES SDN BHD
NO. 21-1, JALAN SEMENYIH SENTRAL 1, SEMENYIH SENTRAL, SEMENYIH, 43500 SELANGOR
TEL : +603-872-7120
email : info@dishes.com.my
webmail : www.dishes.com.my

QS CONSULTANT : UNITECH QS CONSULTANCY SDN. BHD.
124-A, MENARA NORTHAM,
55, JALAN SULTAN AHMAD SHAH,
10050 PENANG

MAE CONSULTANT : PERUNDING P.L.A. Consulting Mechanical & Electrical Engineers.
B-01, WISMA PANTAI, JALAN WISMA PANTAI, 12200 BUTTERWORTH, PENANG.
TEL. NO. : (604) 3337990
FAX NO. : (604) 3317337
E-MAIL : project@pla-group.com

C&S CONSULTANT : PERUNDING KELANA CIVIL & STRUCTURAL ENGINEERS
Level 12, Unit 1201, Wisma Boon Siew, No.1, Penang Road, 10000 Penang.
Tel: 2622628, Fax: 2641618
(Company No. AS0232772-W)

DESIGN ARCHITECT : ARCHITECTURE GROUP - STUDIO A
CPG CONSULTANTS PTE LTD
238B, THOMSON ROAD, #12-00 TOWER B
NOVENA SQUARE, SINGAPORE 307699
TEL: +65-6357 4468 FAX: +65-6357 4469

ARCHITECT : BH YEW ARCHITECT (SP/Y61)
15TH FLOOR, BANGUNAN AMMETLIFE
NO.1, JALAN LUMUT, 50400 KUALA LUMPUR
TEL: (03) 4043-1346 FAX: (03) 4043-1349
EMAIL: ybhw@mrasb.com.my
LEMBAGA ARKITEK MALAYSIA
Ar. YEW BU HWA
ARKITEK PROFESIONAL
No.Pendaftaran : LAM A/161

Saya mengesahkan bahawa pelan-pelan yang dihantar adalah mengikut Undang-Undang Kecil Bangunan Seragam (PBS) dan Undang-Undang Kecil Bangunan Tempatan (UKBT) dan Undang-Undang Kecil Perumahan (Penyediaan Rekreasi Bermain-Main dan Taman Rekreasi) 1989 dan Undang-Undang Kecil Perumahan (Penyediaan Tempat Letak Kereta) 1990 dan Undang-Undang Perancang Pemi.
Saya mengesahkan bahawa kerja-kerja pembinaan akan dijalankan dibawah pengetahan saya.
Saya mengesahkan dan mengiktiraf bahawa pelan-pelan bangunan adalah seharis dengan pelan keberanian merancang yang dibuluskan dan akan memohonkan alasan serta syarat-syarat jakatan tambahan.

CONSTRUCTION DRAWING

DRAWING TITLE :

WINDOW SCHEDULE 4

SCALE :	DWG NO. :	
AS SHOWN	553_CA-831-04_A.dwg	
DRAWN BY :	CHECK BY :	DATE :
ILA/IBRAHIM	Mr. Farid	JUNE 2016

PROJECT NO. :	STATUS	BLOCK	DWG. NO.	DWG. NO.	REVISION
55314	CA	SCH	831	04	A