Hak Cipta Terpelihara. Tidak dibenarkan mencetak mana-mana bahagian ilustrasi dalam apa jua bentuk dan dengan apa cara pun samada secara elektronik, mencetak, merakam, rakaman atau cara lain sebelum mendapat kebenaran bertulis dari **MEY ARCHITECTS SDN. BHD.**

REV.	DATE	DESCRIPTION	REMARK
A	29.06.2016	FIRST ISSUED FOR CONSTRUCTION DRAWING	FARID

BLOCK A,B,C,D&E

ELEVATION

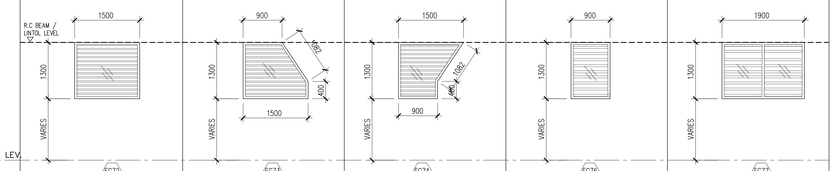

FINISH FLOOR LEV.

TYPE: FG72, FG73, FG74, FG76, FG77

DESCRIPTION: FIXED GLASS LOUVRES TO MANUF'S DETAIL

LOCATION	BLOCK A	BLOCK B	BLOCK C	BLOCK D	BLOCK E	BLOCK A	BLOCK B	BLOCK C	BLOCK D	BLOCK E	BLOCK A	BLOCK B	BLOCK C	BLOCK D	BLOCK E	BLOCK A	BLOCK B	BLOCK C	BLOCK D	BLOCK E	BLOCK A	BLOCK B	BLOCK C	BLOCK D	BLOCK E
GRD. FLOOR	-	-	-	-	STAIRCASE 9	-	-	-	-	STAIRCASE 9	-	-	-	-	-	-	-	-	-	-	-	-	-	-	-
1st. FLOOR	-	-	-	-	-	-	-	-	-	-	-	-	-	-	-	-	-	-	-	-	-	-	STAIR 7 & 8	-	-
2nd. FLOOR	-	-	-	-	-	-	-	-	-	-	-	-	-	-	STAIRCASE 9	-	-	-	-	-	-	-	STAIR 7 & 8	-	-
3rd. FLOOR	-	-	-	-	-	-	-	-	-	-	-	-	-	-	-	-	-	-	-	-	-	-	STAIR 7 & 8	-	-
4th. FLOOR	-	-	-	-	-	-	-	-	-	-	-	-	-	-	-	-	-	-	-	STAIRCASE 9	-	-	-	-	-
5th. FLOOR	-	-	-	-	-	-	-	-	-	-	-	-	-	-	-	-	-	-	-	-	-	-	-	-	-

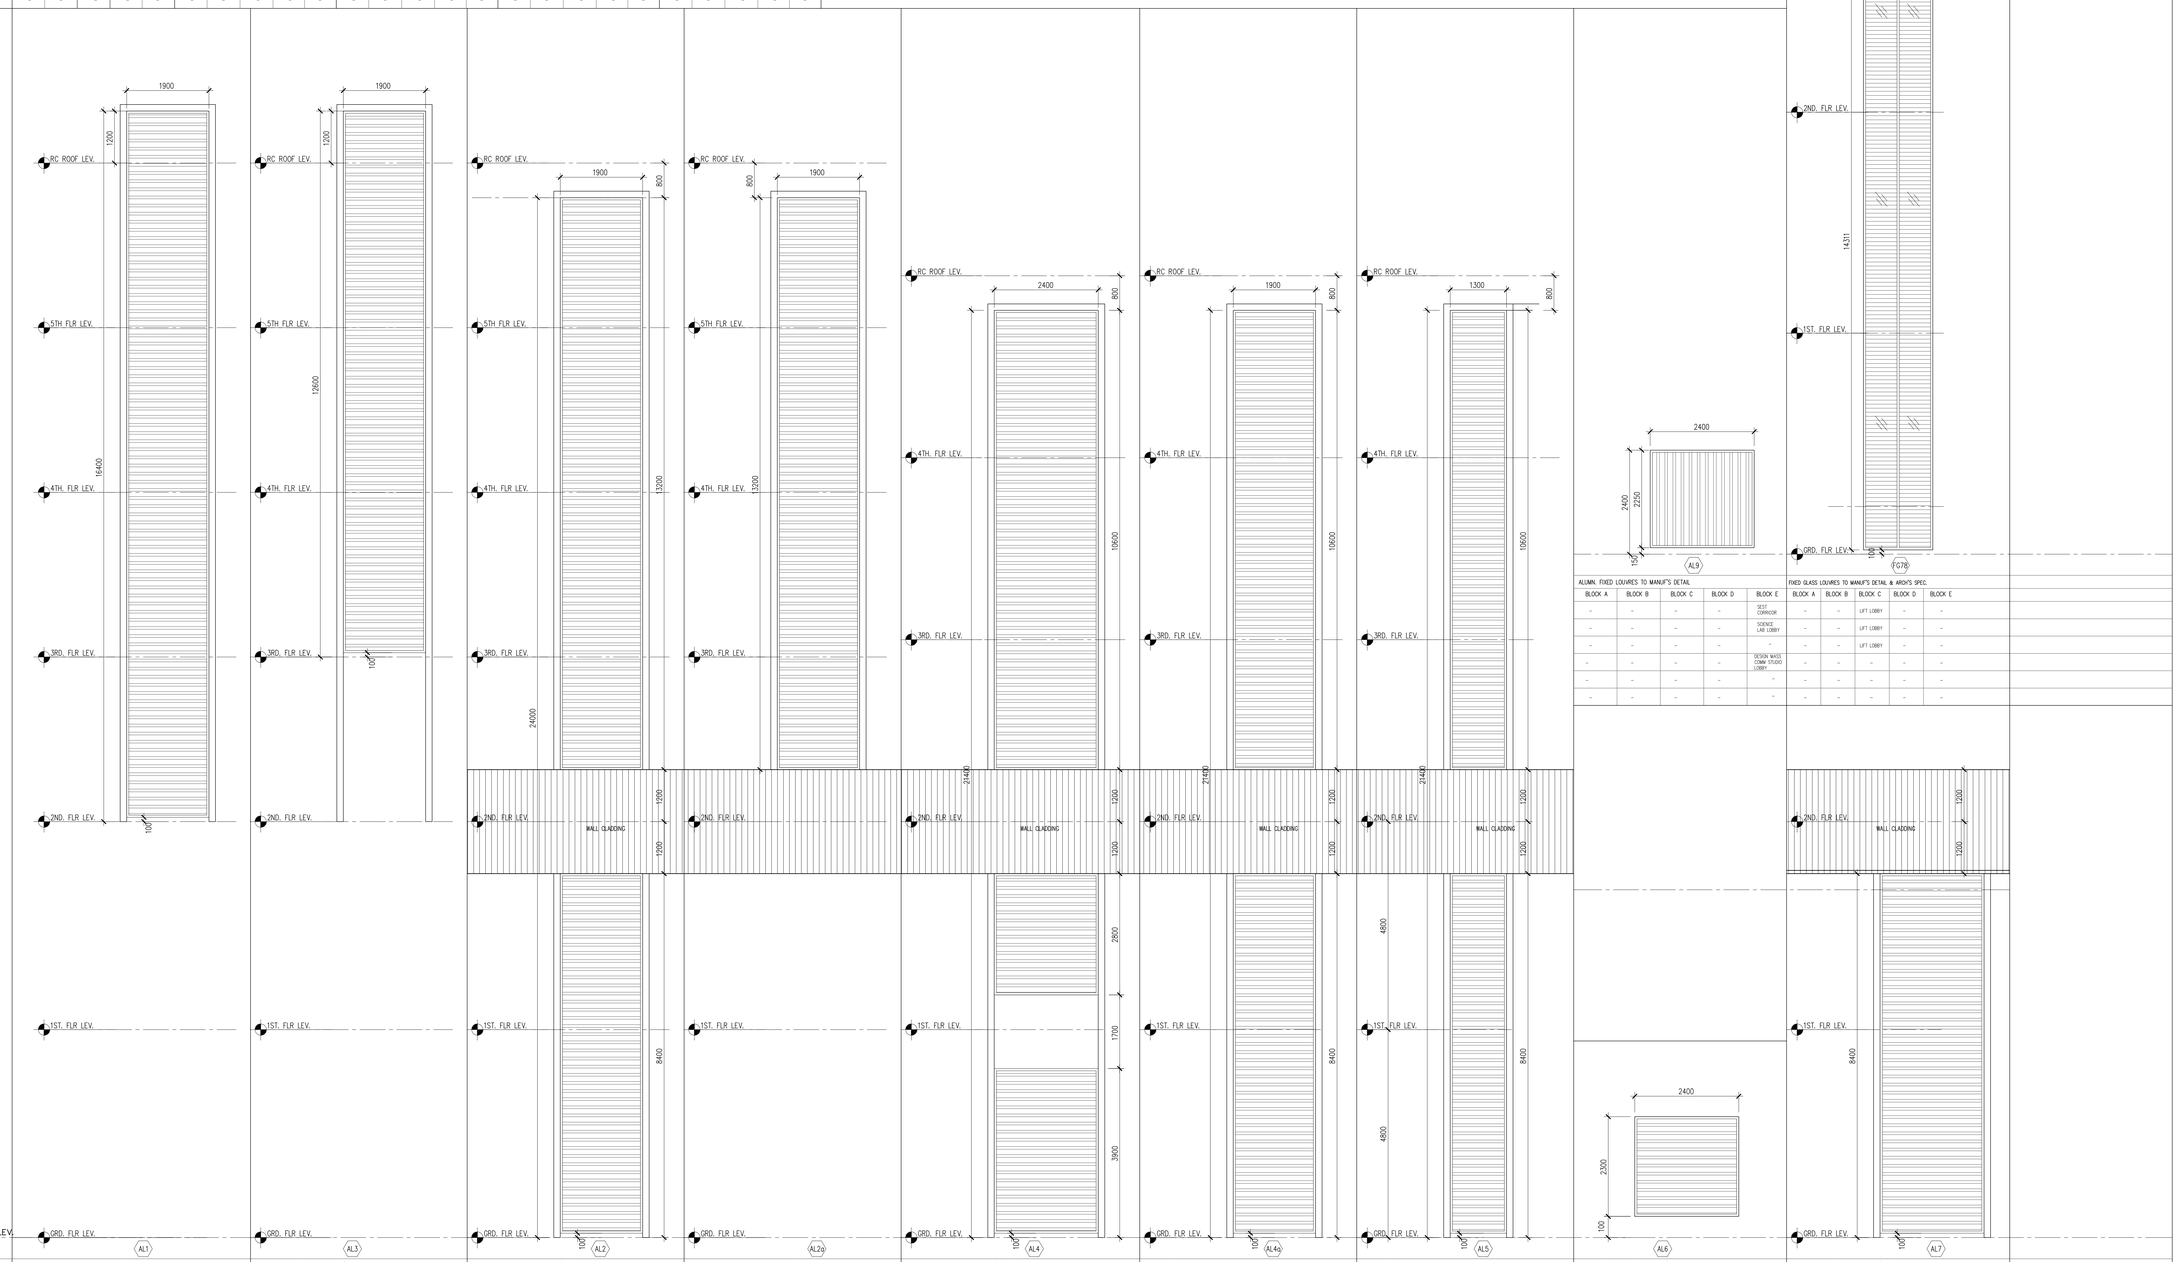

	ALUMN. FIXED LOUVRES TO MANUF'S DETAIL																								
LOCATION	BLOCK A	BLOCK B	BLOCK C	BLOCK D	BLOCK E	BLOCK A	BLOCK B	BLOCK C	BLOCK D	BLOCK E	BLOCK A	BLOCK B	BLOCK C	BLOCK D	BLOCK E	BLOCK A	BLOCK B	BLOCK C	BLOCK D	BLOCK E	BLOCK A	BLOCK B	BLOCK C	BLOCK D	BLOCK E
GRD. FLOOR	-	-	-	-	-	-	-	-	-	-	-	STAIRCASE 5	-	-	-	STAIRCASE 1	-	-	-	-	-	-	-	-	STAIRCASE 10
1st. FLOOR	-	-	-	-	-	-	-	-	-	-	-	STAIRCASE 5	-	-	-	STAIRCASE 1	-	-	-	-	-	-	-	-	STAIRCASE 10
2nd. FLOOR	-	STAIRCASE 3	-	-	-	-	-	-	-	-	-	STAIRCASE 5	-	-	-	STAIRCASE 1	-	-	-	-	-	-	-	-	STAIRCASE 10
3rd. FLOOR	-	STAIRCASE 3	-	-	-	-	STAIRCASE 3	-	-	-	-	STAIRCASE 5	-	-	-	STAIRCASE 1	-	-	-	-	-	-	-	-	STAIRCASE 10
4th. FLOOR	-	STAIRCASE 3	-	-	-	-	STAIRCASE 3	-	-	-	-	STAIRCASE 5	-	-	-	STAIRCASE 1	-	-	-	-	-	-	-	-	STAIRCASE 10
5th. FLOOR	-	STAIRCASE 3	-	-	-	-	STAIRCASE 3	-	-	-	-	STAIRCASE 5	-	-	-	STAIRCASE 1	-	-	-	-	-	-	-	-	STAIRCASE 10

	ALUMN. FIXED LOUVRES TO MANUF'S DETAIL					FIXED GLASS LOUVRES TO MANUF'S DETAIL & ARCH'S SPEC.				
LOCATION	BLOCK A	BLOCK B	BLOCK C	BLOCK D	BLOCK E	BLOCK A	BLOCK B	BLOCK C	BLOCK D	BLOCK E
GRD. FLOOR	-	-	-	-	-	-	-	-	-	-
1st. FLOOR	-	-	-	-	SEST CORRIDOR	-	-	LIFT LOBBY	-	-
2nd. FLOOR	-	-	-	-	SCIENCE LAB LOBBY	-	-	LIFT LOBBY	-	-
3rd. FLOOR	-	-	-	-	-	-	-	LIFT LOBBY	-	-
4th. FLOOR	-	-	-	-	DESIGN MAKE COMM STUDIO LOBBY	-	-	-	-	-
5th. FLOOR	-	-	-	-	-	-	-	-	-	-

	ALUMN. FIXED LOUVRES TO MANUF'S DETAIL					ALUMN. FIXED LOUVRES TO MANUF'S DETAIL					ALUMN. FIXED LOUVRES TO MANUF'S DETAIL					ALUMN. FIXED LOUVRES TO MANUF'S DETAIL					ALUMN. FIXED LOUVRES TO MANUF'S DETAIL					ALUMN. FIXED LOUVRES TO MANUF'S DETAIL					ALUMN. FIXED LOUVRES TO MANUF'S DETAIL					ALUMN. FIXED LOUVRES TO MANUF'S DETAIL				
LOCATION	BLOCK A	BLOCK B	BLOCK C	BLOCK D	BLOCK E	BLOCK A	BLOCK B	BLOCK C	BLOCK D	BLOCK E	BLOCK A	BLOCK B	BLOCK C	BLOCK D	BLOCK E	BLOCK A	BLOCK B	BLOCK C	BLOCK D	BLOCK E	BLOCK A	BLOCK B	BLOCK C	BLOCK D	BLOCK E	BLOCK A	BLOCK B	BLOCK C	BLOCK D	BLOCK E	BLOCK A	BLOCK B	BLOCK C	BLOCK D	BLOCK E	BLOCK A	BLOCK B	BLOCK C	BLOCK D	BLOCK E
GRD. FLOOR	-	-	-	-	-	-	-	-	-	-	-	STAIRCASE 5	-	-	-	STAIRCASE 1	-	-	-	-	-	-	-	-	STAIRCASE 10	-	-	-	-	STAIRCASE 10	-	-	-	-	-	-	-	-	-	-	-	CORRIDOR
1st. FLOOR	-	-	-	-	-	-	-	-	-	-	-	STAIRCASE 5	-	-	-	STAIRCASE 1	-	-	-	-	-	-	-	-	STAIRCASE 10	-	-	-	-	STAIRCASE 10	-	-	-	-	LIFT LOBBY 02	-	-	-	-	-	CORRIDOR
2nd. FLOOR	-	STAIRCASE 3	-	-	-	-	-	-	-	-	-	STAIRCASE 5	-	-	-	STAIRCASE 1	-	-	-	-	-	CORRIDOR	-	-	-	STAIRCASE 10	-	-	-	-	STAIRCASE 10	-	-	-	-	LIFT LOBBY 02	-	-	-	-	CORRIDOR
3rd. FLOOR	-	STAIRCASE 3	-	-	-	-	STAIRCASE 3	-	-	-	-	STAIRCASE 5	-	-	-	STAIRCASE 1	-	-	-	-	-	CORRIDOR	-	-	-	STAIRCASE 10	-	-	-	-	STAIRCASE 10	-	-	-	-	LIFT LOBBY 02	-	-	-	-	-
4th. FLOOR	-	STAIRCASE 3	-	-	-	-	STAIRCASE 3	-	-	-	-	STAIRCASE 5	-	-	-	STAIRCASE 1	-	-	-	-	-	CORRIDOR	-	-	-	STAIRCASE 10	-	-	-	-	STAIRCASE 10	-	-	-	-	LIFT LOBBY 02	-	-	-	-	-
5th. FLOOR	-	STAIRCASE 3	-	-	-	-	STAIRCASE 3	-	-	-	-	STAIRCASE 5	-	-	-	STAIRCASE 1	-	-	-	-	-	CORRIDOR	-	-	-	STAIRCASE 10	-	-	-	-	STAIRCASE 10	-	-	-	-	-	-	-	-	-	-

NOTE :

1. ALL WINDOWS FRAME TO BE POWDER COATED FINISH UNLESS OTHERWISE STATED.
2. ALL WINDOWS EXCEPT TOILET & STAIRCASE SHALL BE INSTALLED WITH HEAVY DUTY CURTAIN RAIL TO ARCH'S APPROVAL.
3. ALL CASEMENT AND TOP HUNG WINDOW C/W LEVER LOCK, S/S PATCH STOPPER & S/S FIXING STAY.
4. 6mm THK. CLEAR ANNEALED FLOAT GLASS WITH BLUE TINTED FOR ALL TOP HUNG & LOUVERS WINDOW UNLESS OTHERWISE STATED.
5. 6.38mm THK. CLEAR ANNEALED FLOAT GLASS LAMINATED WITH BLUE TINTED PVB FOR ALL WINDOWS UNLESS OTHERWISE STATED.
6. 8.38mm THK. CLEAR ANNEALED FLOAT GLASS LAMINATED WITH BLUE TINTED PVB FOR SHOPFRONT WINDOW.
6. ALL WINDOW COME WITH R.C UNTOL TO ENGINEER'S DETAIL
7. SUPPLIER/CONTRACTOR SHALL VERIFY ALL DIMENSION FOR SHOP DRAWING SUBMISSION.
8. REFER TO ARCHITECTURE SPECIFICATION.

KEY PLAN :

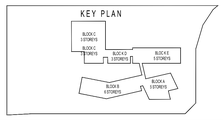

PROJECT TITLE :

CADANGAN MEMBINA SEBUAH KOLEJ UNIVERSITI SWASTA DI ATAS PT 5828, PERSIARAN CASSIA BARAT 3, BATU KAWAN, MK. 13, SEBERANG PERAI SELATAN YANG MENGANDUNGI :

BLOK A - PUSAT PENTADBIRAN 5 TINGKAT
BLOK B - PERPUSTAKAAN DAN BILIK KULIAH 6 TINGKAT
BLOK C - BANGUNAN AKADEMIK DAN DEWAN SERBAGUNA 3 TINGKAT DENGAN PODIUM
BLOK D - DEWAN KULIAH DAN KAFETERIA 3 TINGKAT
BLOK E - BANGUNAN AKADEMIK 5 TINGKAT
2 UNIT PONDOK PENGAWAL DAN
1 UNIT TNB 11 KV STESEN SUIS UTAMA

UNTUK : TIETUAN KDU COLLEGE (PG) SDN. BHD

LAND OWNER & BUILDING OWNER :

NAMA : DR. CHONG BENG KEOK
JAWATAN : KETUA PEGAWAI EKSEKUTIF (CEO)
NO IC : 610612 - 02 - 5048
ALAMAT : KDU COLLEGE (PG) SDN BHD
32, JALAN ANSON,
10400, GEORGE TOWN, PULAU PINANG
NO. TEL : 604 - 2386368

KITCHEN SPECIALIST : DISHES SDN BHD
NO. 21-1, JALAN SEMENYIH SENTRAL 1, SEMENYIH SENTRAL, SEMENYIH, 43500 SELANGOR
TEL : +603-872-71201
email : info@dishes.com.my
webmail : www.dishes.com.my

QS CONSULTANT :
UNITECH QS CONSULTANCY SDN. BHD.
12A-A, MENARA NORTHAM,
55, JALAN SULTAN AHMAD SHAH,
10050 PENANG

MEC CONSULTANT :
PERUNDING P.L.A.
Consulting Mechanical & Electrical Engineers.
6-01, WISMA PANTAI,
JALAN WISMA PANTAI,
12200 BUTTERWORTH, PENANG.
TEL NO. : (604) 3337990
FAX NO. : (604) 3317337
E-MAIL : project@pla-group.com

C&S CONSULTANT :
PERUNDING KELANA
CIVIL & STRUCTURAL ENGINEERS
Level 12, Unit 12(D), Wisma Boon Siew,
No.1, Penang Road, 10000 Penang.
Tel: 2622628, Fax: 2641618
(Company No. AS0232772-W)

DESIGN ARCHITECT :
ARCHITECTURE GROUP - STUDIO A
CPG CONSULTANTS PTE LTD
238B, THOMSON ROAD, #12-00 TOWER B
NOVENA SQUARE, SINGAPORE 307685
TEL : +65 6357 4468 FAX : +65-6357 4469

ARCHITECT :
BH YEW ARCHITECT (SP/Y61)
15TH FLOOR, BANGUNAN AMMETLIFE
NO.1, JALAN LUMUT, 50400 KUALA LUMPUR
TEL: (03) 4043-1346 FAX: (03) 4043-1349
EMAIL: ybhwa@mrasb.com.my

LEMBAGA ARKITEK MALAYSIA
Ar. YEW BU HWA
ARKITEK PROFESIONAL
No.Pendaftaran. LAM A/7161

Saya mengesahkan bahawa pelan-pelan yang dikemukakan adalah mengikut Undang-Undang Kecil Bangunan Seragam 1986 dan Undang-Undang Kecil Bangunan Seragam (pindaan) 2007 [KR82007] dan Undang-Undang Kecil Rumah Pangsa (Persekitaran Selamat) 1986 Majlis Bandaraya Seberang Perai.
Saya mengesahkan bahawa kerja-kerja pembinaan akan dijalankan dibawah pengawasan saya.
Saya mengesahkan dan mengaku bahawa pelan-pelan bangunan adalah selaras dengan pelan kebenaran merancang yang dikeluarkan dan akan mematuhi syarat syarat-syarat jakaian tambahan.

CONSTRUCTION DRAWING

DRAWING TITLE :

FIXED LOUVRES SCHEDULE

SCALE :	CAD NO. :				
AS SHOWN	553_CA-831-05_A.dwg				
DRAWN BY :	CHECK BY :		DATE :		
ILA/IBRAHIM	Mr. Farid		JUNE 2016		
PROJECT NO. :	STATUS	BLOCK	DWG. NO.	DWG. NO.	REVISION
55314	CA	SCH	831	05	A