BLOCK B

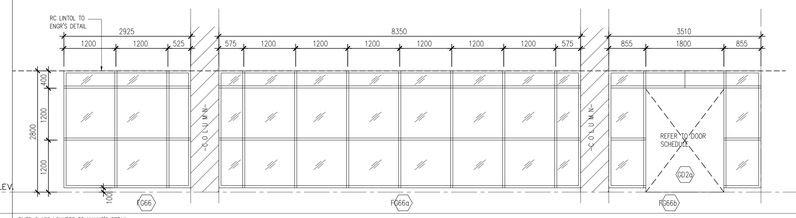

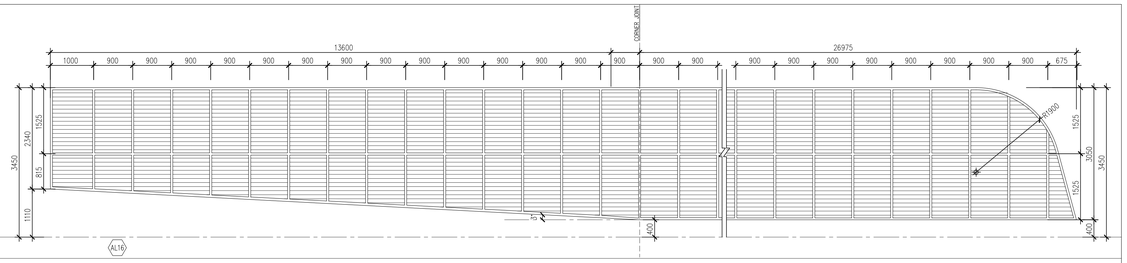

ELEVATION						
FINISH FLOOR LEV.						
TYPE	FC66	FC66a	FC66a	ALT6		
DESCRIPTION	FIXED GLASS LOUVRES TO MANUF'S DETAIL			ALUMN. FIXED LOUVERS TO MANUF'S DETAIL		
LOCATION	BLOCK A	BLOCK B	BLOCK C	BLOCK A	BLOCK B	BLOCK C
GRD. FLOOR	–	–	–			
1st. FLOOR	–	HOSPITALITY TRAINING SUITE	–	–	–	–
2nd. FLOOR	–	–	–	–	CORRIDOR / VOID	–
3rd. FLOOR	–	–	–			
4th. FLOOR	–	–	–			
5th. FLOOR						
	–	–	–			

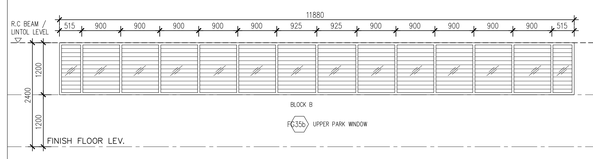

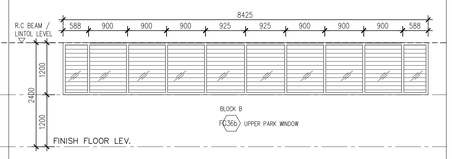

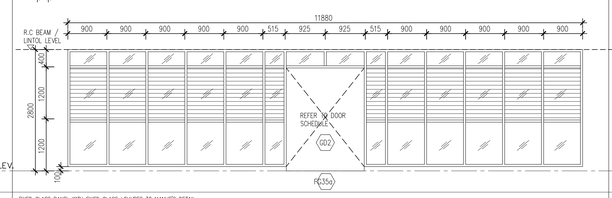

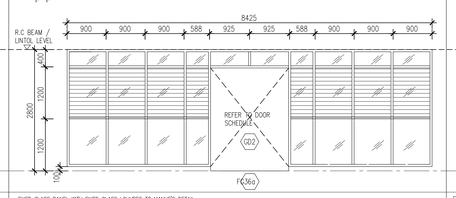

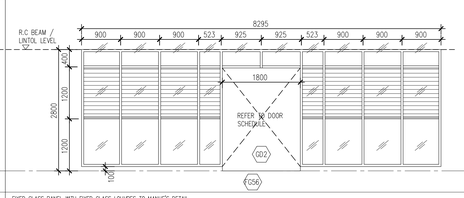

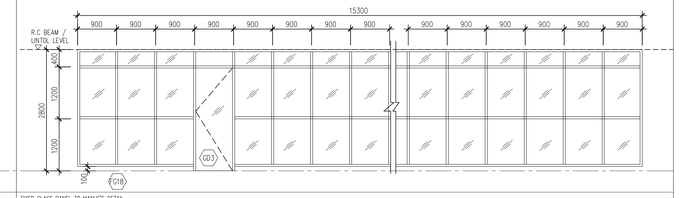

ELEVATION												
FINISH FLOOR LEV.												
TYPE	FC35a			FC36a			FC56			FG18		
DESCRIPTION	FIXED GLASS PANEL WITH FIXED GLASS LOUVRES TO MANUF'S DETAIL			FIXED GLASS PANEL WITH FIXED GLASS LOUVRES TO MANUF'S DETAIL			FIXED GLASS PANEL WITH FIXED GLASS LOUVRES TO MANUF'S DETAIL			FIXED GLASS PANEL TO MANUF'S DETAIL		
LOCATION	BLOCK A	BLOCK B	BLOCK C	BLOCK A	BLOCK B	BLOCK C	BLOCK A	BLOCK B	BLOCK C	BLOCK A	BLOCK B	BLOCK C
GRD. FLOOR	–	–	–	–	–	–	–	–	–	–	–	–
1st. FLOOR	–	–	–	–	–	–	–	–	–	–	LIBRARY (OPEN READING AREA)	–
2nd. FLOOR	–	–	–	–	–	–	–	–	–	–	–	–
3rd. FLOOR	–	PARK WINDOW	–	–	PARK WINDOW	–	–	–	–	–	–	–
4th. FLOOR	–	–	–	–	–	–	–	UPPER PARK WINDOW	–	–	–	–
5th. FLOOR	–	–	–	–	–	–	–	–	–	–	–	–

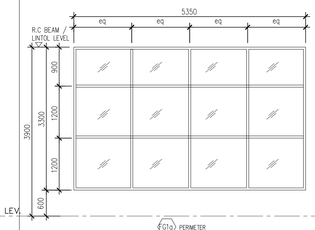

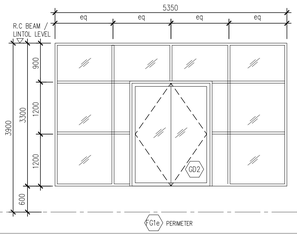

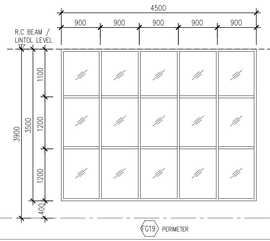

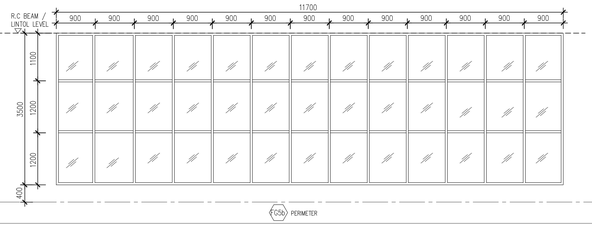

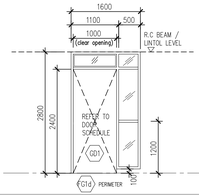

ELEVATION															
FINISH FLOOR LEV.															
TYPE	G1a PERIMETER			G1a PERIMETER			G19 PERIMETER			FC56 PERIMETER			G1d PERIMETER		
DESCRIPTION	FIXED GLASS PANEL TO MANUF'S DETAIL			FIXED GLASS PANEL TO MANUF'S DETAIL			FIXED GLASS PANEL TO MANUF'S DETAIL			FIXED GLASS PANEL TO MANUF'S DETAIL			FIXED GLASS PANEL TO MANUF'S DETAIL		
LOCATION	BLOCK A	BLOCK B	BLOCK C	BLOCK A	BLOCK B	BLOCK C	BLOCK A	BLOCK B	BLOCK C	BLOCK A	BLOCK B	BLOCK C	BLOCK A	BLOCK B	BLOCK C
GRD. FLOOR	–	–	–	–	–	–	–	–	–	–	–	–	–	LIBRARY	–
1st. FLOOR	–	LIBRARY	–	–	LIBRARY	–	–	LIFT LOBBY 01	–	–	LIBRARY-VOID	–	–	–	–
2nd. FLOOR	–	–	–	–	–	–	–	–	–	–	–	–	–	–	–
3rd. FLOOR	–	–	–	–	–	–	–	–	–	–	–	–	–	–	–
4th. FLOOR	–	–	–	–	–	–	–	–	–	–	–	–	–	–	–
5th. FLOOR	–	–	–	–	–	–	–	–	–	–	–	–	–	–	–

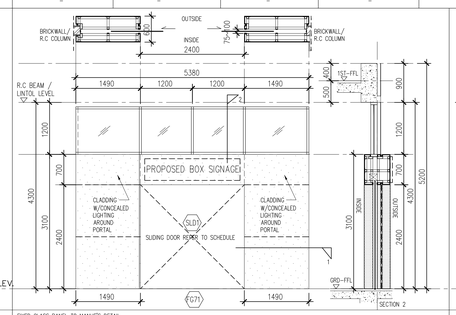

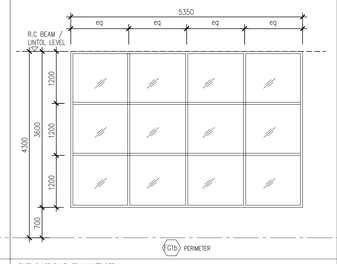

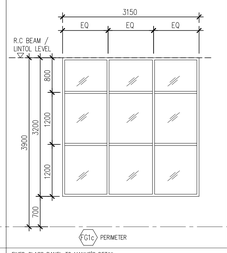

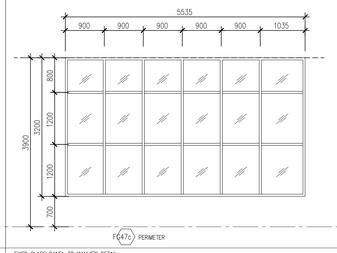

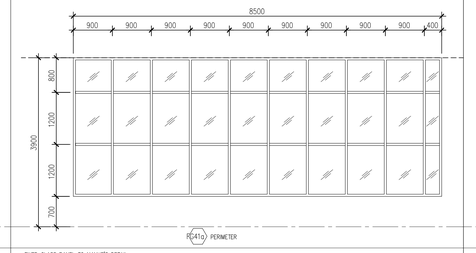

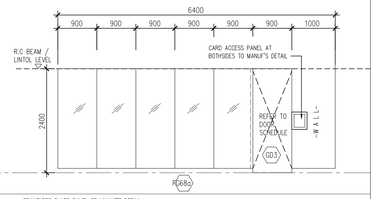

ELEVATION															
FINISH FLOOR LEV.															
TYPE	G71			G1b PERIMETER			G1c PERIMETER			FC47c PERIMETER			FC41c PERIMETER		
DESCRIPTION	FIXED GLASS PANEL TO MANUF'S DETAIL			FIXED GLASS PANEL TO MANUF'S DETAIL			FIXED GLASS PANEL TO MANUF'S DETAIL			FIXED GLASS PANEL TO MANUF'S DETAIL			FIXED GLASS PANEL TO MANUF'S DETAIL		
LOCATION	BLOCK A	BLOCK B	BLOCK C	BLOCK A	BLOCK B	BLOCK C	BLOCK A	BLOCK B	BLOCK C	BLOCK A	BLOCK B	BLOCK C	BLOCK A	BLOCK B	BLOCK C
GRD. FLOOR	–	LIBRARY	–	–	LIBRARY	–	–	LIBRARY (MULTIPURPOSE RM)	–	–	FOOD & BAVERAGE	–	–	CONVENIENT STORE 02	–
1st. FLOOR	–	–	–	–	–	–	–	–	–	–	–	–	–	–	–
2nd. FLOOR	–	–	–	–	–	–	–	–	–	–	–	–	–	–	–
3rd. FLOOR	–	–	–	–	–	–	–	–	–	–	–	–	–	–	–
4th. FLOOR	–	–	–	–	–	–	–	–	–	–	–	–	–	–	–
5th. FLOOR	–	–	–	–	–	–	–	–	–	–	–	–	–	–	–

ELEVATION						
FINISH FLOOR LEV.						
TYPE	FG86a					
DESCRIPTION	FRAMELESS GLASS PANEL TO MANUF'S DETAIL					
LOCATION	BLOCK A	BLOCK B	BLOCK C			
GRD. FLOOR	–	THESIS/PROJECT ROOM	–			
1st. FLOOR	–	–	–			
2nd. FLOOR	–	–	–			
3rd. FLOOR	–	–	–			
4th. FLOOR	–	–	–			
5th. FLOOR	–	–	–			

NO. FAIL

Bil (.....) dlm MPSP/40/30-73/90

KEGUNAAN PEJABAT

No. Rujukan DO : (16A)MPSP/70/39-73/21. TARIKH : 04.08.2015

LEGEND

KERJA-KERJA BARU DITUNJUKAN DENGAN WARNA MERAH

KERJA-KERJA LAMA DITUNJUKAN DENGAN GARISAN PUTUS-PUTUS BERWARNA BIRU

KEY PLAN

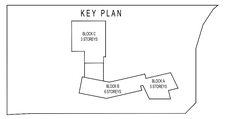

PROJEK:

PERMOHONAN PELAN BANGUNAN BAGI CADANGAN MEMBINA SEBUAH KOLEJ UNIVERSITI SWASTA MENGANDUNGI :-

BLOK A - PUSAT PENTADBIRAN 5 TINGKAT
BLOK B - PERPUSTAKAAN DAN BILIK KULIAH 6 TINGKAT
BLOK C - BANGUNAN AKADEMIK DAN DEWAN SERBAGUNA 3 TINGKAT DENGAN PODIUM
BLOK D - DEWAN KULIAH DAN KAFETERIA 3 TINGKAT
BLOK E - BANGUNAN AKADEMIK 5 TINGKAT
2 UNIT PONDOK PENGAWAL &
1 UNIT TNB 11 KV STESEN SUIS UTAMA
DI ATAS LOT PT 5828, MUKIM 13, BATU KAWAN, SEBERANG PERAI SELATAN, PULAU PINANG .

BAGI PEMBAHAGIAN FASA DAN PINDAAN DALAMAN BAGI CADANGAN MEMBINA SEBUAH KOLEJ UNIVERSITI SWASTA YANG MENGANDUNGI :-

FASA 1

BLOK A - PUSAT PENTADBIRAN 5 TINGKAT BERSERTA PINDAAN DALAMAN
BLOK B - PERPUSTAKAAN DAN BILIK KULIAH 6 TINGKAT BERSERTA PINDAAN DALAMAN
BLOK C - TINGKAT BAWAH BANGUNAN AKADEMIK DAN DEWAN SERBAGUNA 3 TINGKAT BERSERTA PINDAAN DALAMAN (PENYELENGGARAAN DAN KAFETERIA)
2 UNIT PONDOK PENGAWAL
1 UNIT TNB 11 KV STESEN SUIS UTAMA

FASA 2

BLOK C - TINGKAT 1 DAN 2 BANGUNAN AKADEMIK DAN DEWAN SERBAGUNA 3 TINGKAT
BLOK D - DEWAN KULIAH DAN KAFETERIA 3 TINGKAT
BLOK E - BANGUNAN AKADEMIK 5 TINGKAT

DI ATAS LOT PT 5828, MUKIM 13, BATU KAWAN, SEBERANG PERAI SELATAN, PULAU PINANG

UNTUK : TETUAN KDU UNIVERSITY COLLEGE (PG) SDN. BHD.

PEMILIK DAN PEMAJU

NAMA : DR. CHONG BENG KEOK
JAWATAN : KETUA PEGAWAI EKSEKUTIF (CEO)
NO.IC : 610812 - 02 - 5048
ALAMAT : KDU UNIVERSITY COLLEGE (PG) SDN. BHD. 32, JALAN ANSON, 10400, GEORGE TOWN, PULAU PINANG
NO. TEL : 604 - 2386368

PERUNDING REKABENTUK:

ARCHITECTURE GROUP - STUDIO A
CPG CONSULTANTS PTE LTD
238B, THOMSON ROAD, #12-00 TOWER B
NOVENA SQUARE, SINGAPORE 307098.
TEL : +65 6357 4468 FAX : +65 6357 4469

ARKITEK / SAKSI :

BH YEW ARCHITECT (SP/Y61)
15TH FLOOR, MENARA AMMETLIFE
NO.1, JALAN LUMUT, 50400 KUALA LUMPUR
TEL: (03) 4043-1346 FAX: (03) 4043-1349
EMAIL: ybhwo@mrasb.com.my

LEMBAGA ARKITEK MALAYSIA

Ar. YEW BU HWA
ARKITEK
No.Pendaftaran LAM: A/Y61

Saya mengesahkan bahawa pelan-pelan yang dikemukakan adalah mengikut Undang-Undang Kecil Bangunan Seragam 1986 dan Undang-Undang Kecil Bangunan Seragam (pindaan) 2007 [CKB(2007)] dan peraturan-peraturan serta garispandunan-garispandunan dan polisi-polisi Majlis Perbandaran Seberang Perai.
Saya mengesahkan bahawa kerja-kerja pembinaan akan dijalankan dibawah pengetahan saya.
Saya mengesahkan dan mengaku bahawa pelan-pelan bangunan adalah selaras dengan pelan keberanian menurunkan yang dikeluarkan dan akan mematuhi syarat syarat yang termaktub.

BP SUBMISSION

MAY 2017

LUKISAN

JADUAL TINGKAP 3

SCALE: 1:50		DWG NO.: SDJ_BP3-831-03	
DRAWN BY: EA/IBRAHIM		CHECKED BY: Aaron, Siew ying	DATE: MAY 2017
ORIGINATOR ACRONYM		PROJECT NO.	DISCIPLINE
BH YEW		55314	ARCH

DWG STATUS	LOT	ATTRIBUTE	LEVEL	DWG NO.	REVISION
DD	–	–	SCH	831-03	01