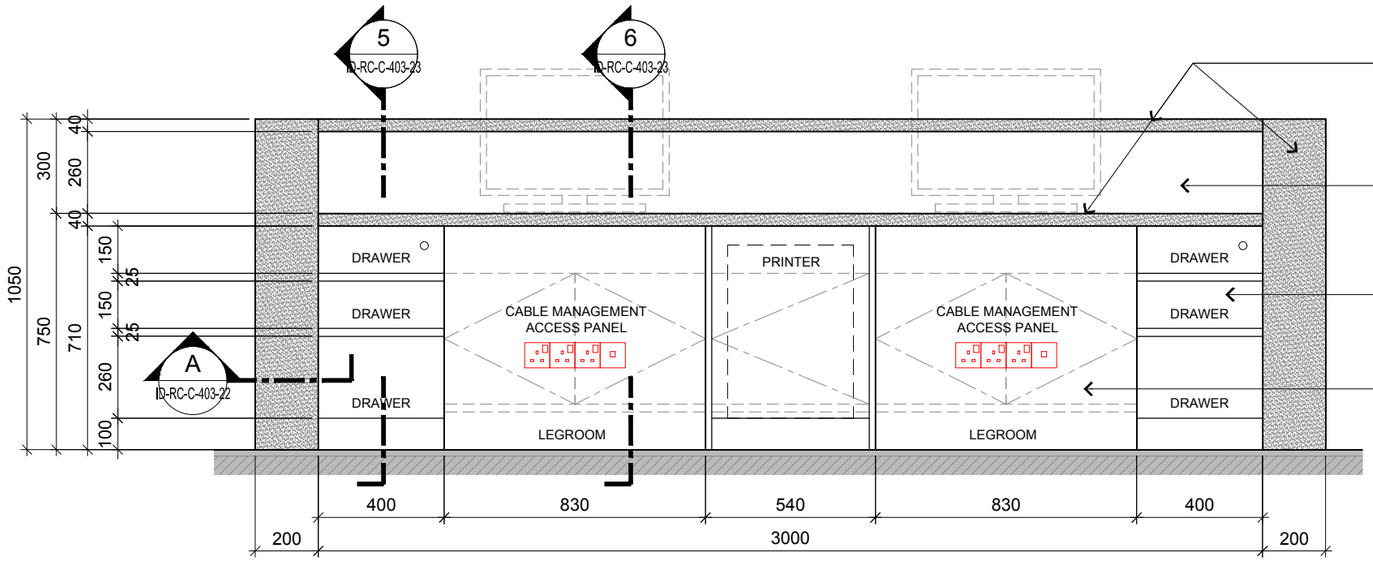

BLACK GRANITE STONE FINISH COUNTER TOP AND COUNTER SIDE PANEL ON PLYWOOD BACKING

LAMINATE FINISH IN PLYWOOD BACKING

DRAWER FACE IN LAMINATE FINISH WITH PVC EDGING (PROVIDE LOCKSET)

CABLE MANAGEMENT ACCESS PANEL IN LAMINATE FINISH

BLOCK C 1ST FLOOR - HOSPITALITY SUITE

4 RECEPTION COUNTER ELEVATION

SCALE 1:20

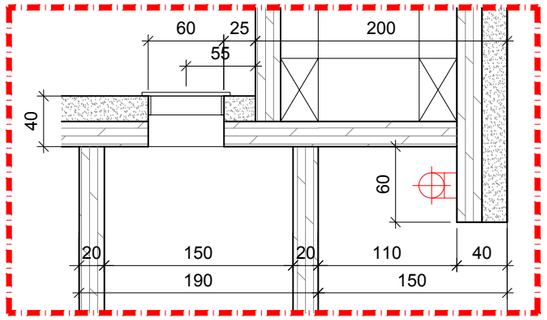

DETAIL B

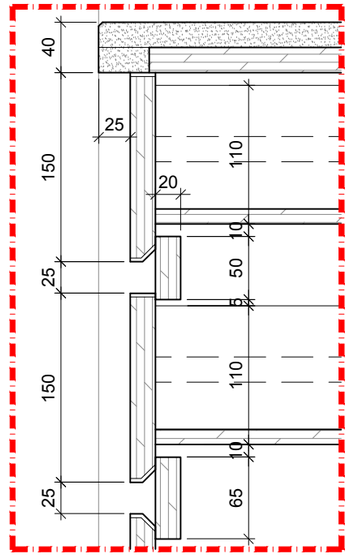

DETAIL C

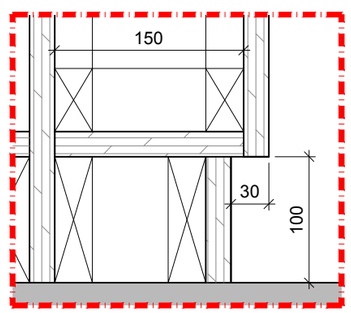

DETAIL D

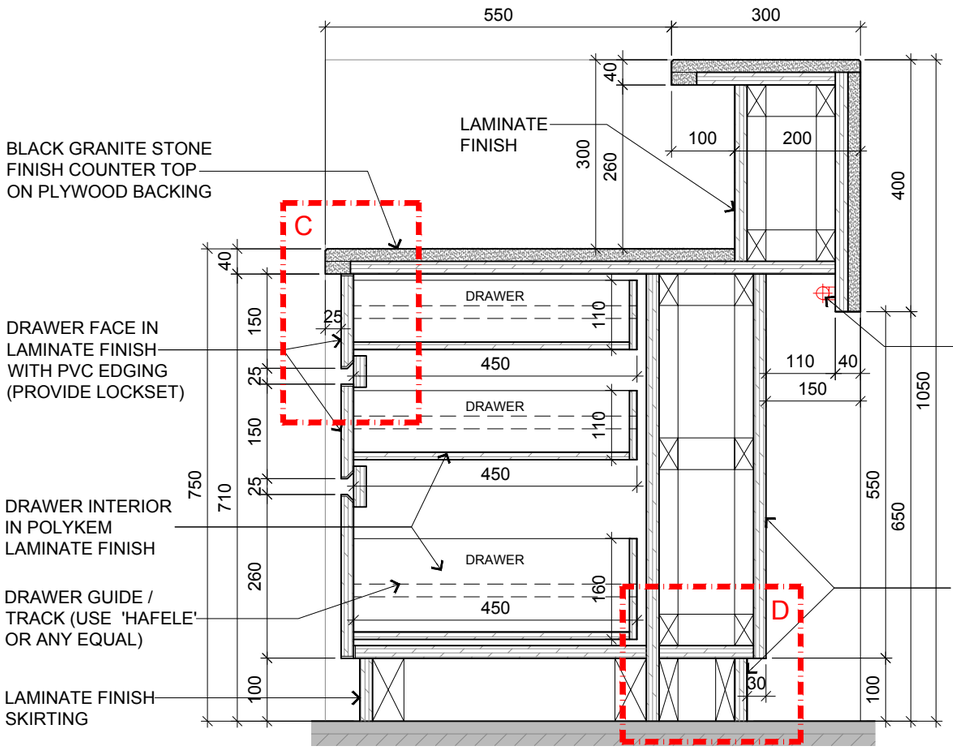

BLOCK C 1ST FLOOR - HOSPITALITY SUITE

5 RECEPTION COUNTER SECTION

SCALE 1:10

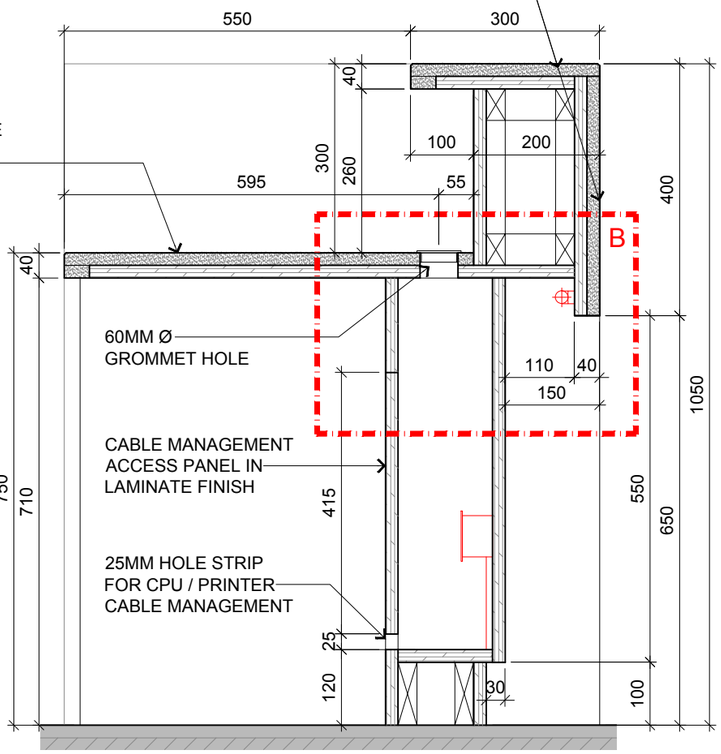

BLACK GRANITE STONE FINISH COUNTER TOP AND COUNTER SIDE PANEL ON PLYWOOD BACKING

BLOCK C 1ST FLOOR - HOSPITALITY SUITE

6 RECEPTION COUNTER SECTION

SCALE 1:10

RC-16

TENDER DRAWING

CPG CONSULTANTS

ARCHITECTURE GROUP-STUDIO A
CPG CONSULTANTS PTE LTD
1 GATEWAY DRIVE #25-01
WESTGATE TOWER, SINGAPORE 608531
TEL: 6357 4888 FAX: 6357 4188

©2014, CPG Consultants Pte Ltd reserves all rights to these drawings, designs and/or any other data contained herein. No part of the said drawings, designs and/or other data may be reproduced, modified, transmitted or used in any form or by any means for any purpose without the prior written consent of CPG Consultants Pte Ltd other than the sole purpose for which such drawings, designs and/or other data are provided to licensed users on such terms as CPG Consultants Pte Ltd may prescribe.

Job Title

INTERIOR DESIGN WORKS FOR PROPOSED KDU PENANG @ BATU KAWAN, PENANG MALAYSIA

Drawing Title

RECEPTION COUNTER DETAILS
BLOCK C 1ST FLOOR - HOSPITALITY SUITE

Senior Vice President	TAN PHENG CHEE		
Vice President	PATRICK TAN		
Principal Architectural Associate	-		
Architectural Associate	-		
Principal Interior Designer	BETH SONCUYA		

Drawn By	TEAM		Date: JULY 16
Checked By	BETH		Date: JULY 16
Project Code : P5679	Drawing No. : ID-RC-C-403-23	REV. -	Scale : AS SHOWN
			CAD Ref.