## LEGEND - FLOOR FINISHES BY ID (UNLESS OTHERWISE SPECIFIED)

| SYMBOL | CODE | DESCRIPTION | SYMBOL | CODE | DESCRIPTION | SYMBOL | CODE | DESCRIPTION |
|---|---|---|---|---|---|---|---|---|
| | CP-T1 *(GENERAL)* | CARPET FLOOR TILES INCLUDING CEMENT RENDER FINISHED TO FFL SPECIFIED | | CP1-T1 *(GENERAL)* | BROADLOOM CARPET INCLUDING CEMENT RENDER FINISHED TO FFL SPECIFIED | | BY MAINCON.: CEMENT RENDER FINISHED TO SELECTED TILES BY MAINCON. | |
| | CP-T2 *(RED)* | | | CP1-T2 *(RED)* | | | | |
| | CP-T3 *(GREEN)* | | | HVL-T1 *(GENERAL)* | VINYL SHEET INCLUDING CEMENT RENDER FINISHED TO FFL SPECIFIED | | | |
| | CP-T4 *(BLUE)* | | | HVL-T2 *(TIMBER LOOK)* | | | | |
| | CP-T5 *(YELLOW)* | | | HVL-T3 *(GREY)* | | | | |
| | CP-T6 *(PINK)* | | | BD | 300MM–1500MM X 70MM(W) X 11MM(T) TIMBER PARQUET FLOORING | | | |
| | CP-T7 *(ORANGE)* | | | | | | | |

KEYPLAN 1:2500




1 BLOCK B 4TH FLOOR
FLOOR FINISH SETTING OUT PLAN
SCALE 1:200

**CONSTRUCTION DRAWING**


CPG CONSULTANTS
ARCHITECTURE GROUP-STUDIO A
CPG CONSULTANTS PTE LTD
1 GATEWAY DRIVE #25-01
WESTGATE TOEWER, SINGAPORE 608531
TEL: 6357 4888 FAX: 6357 4188

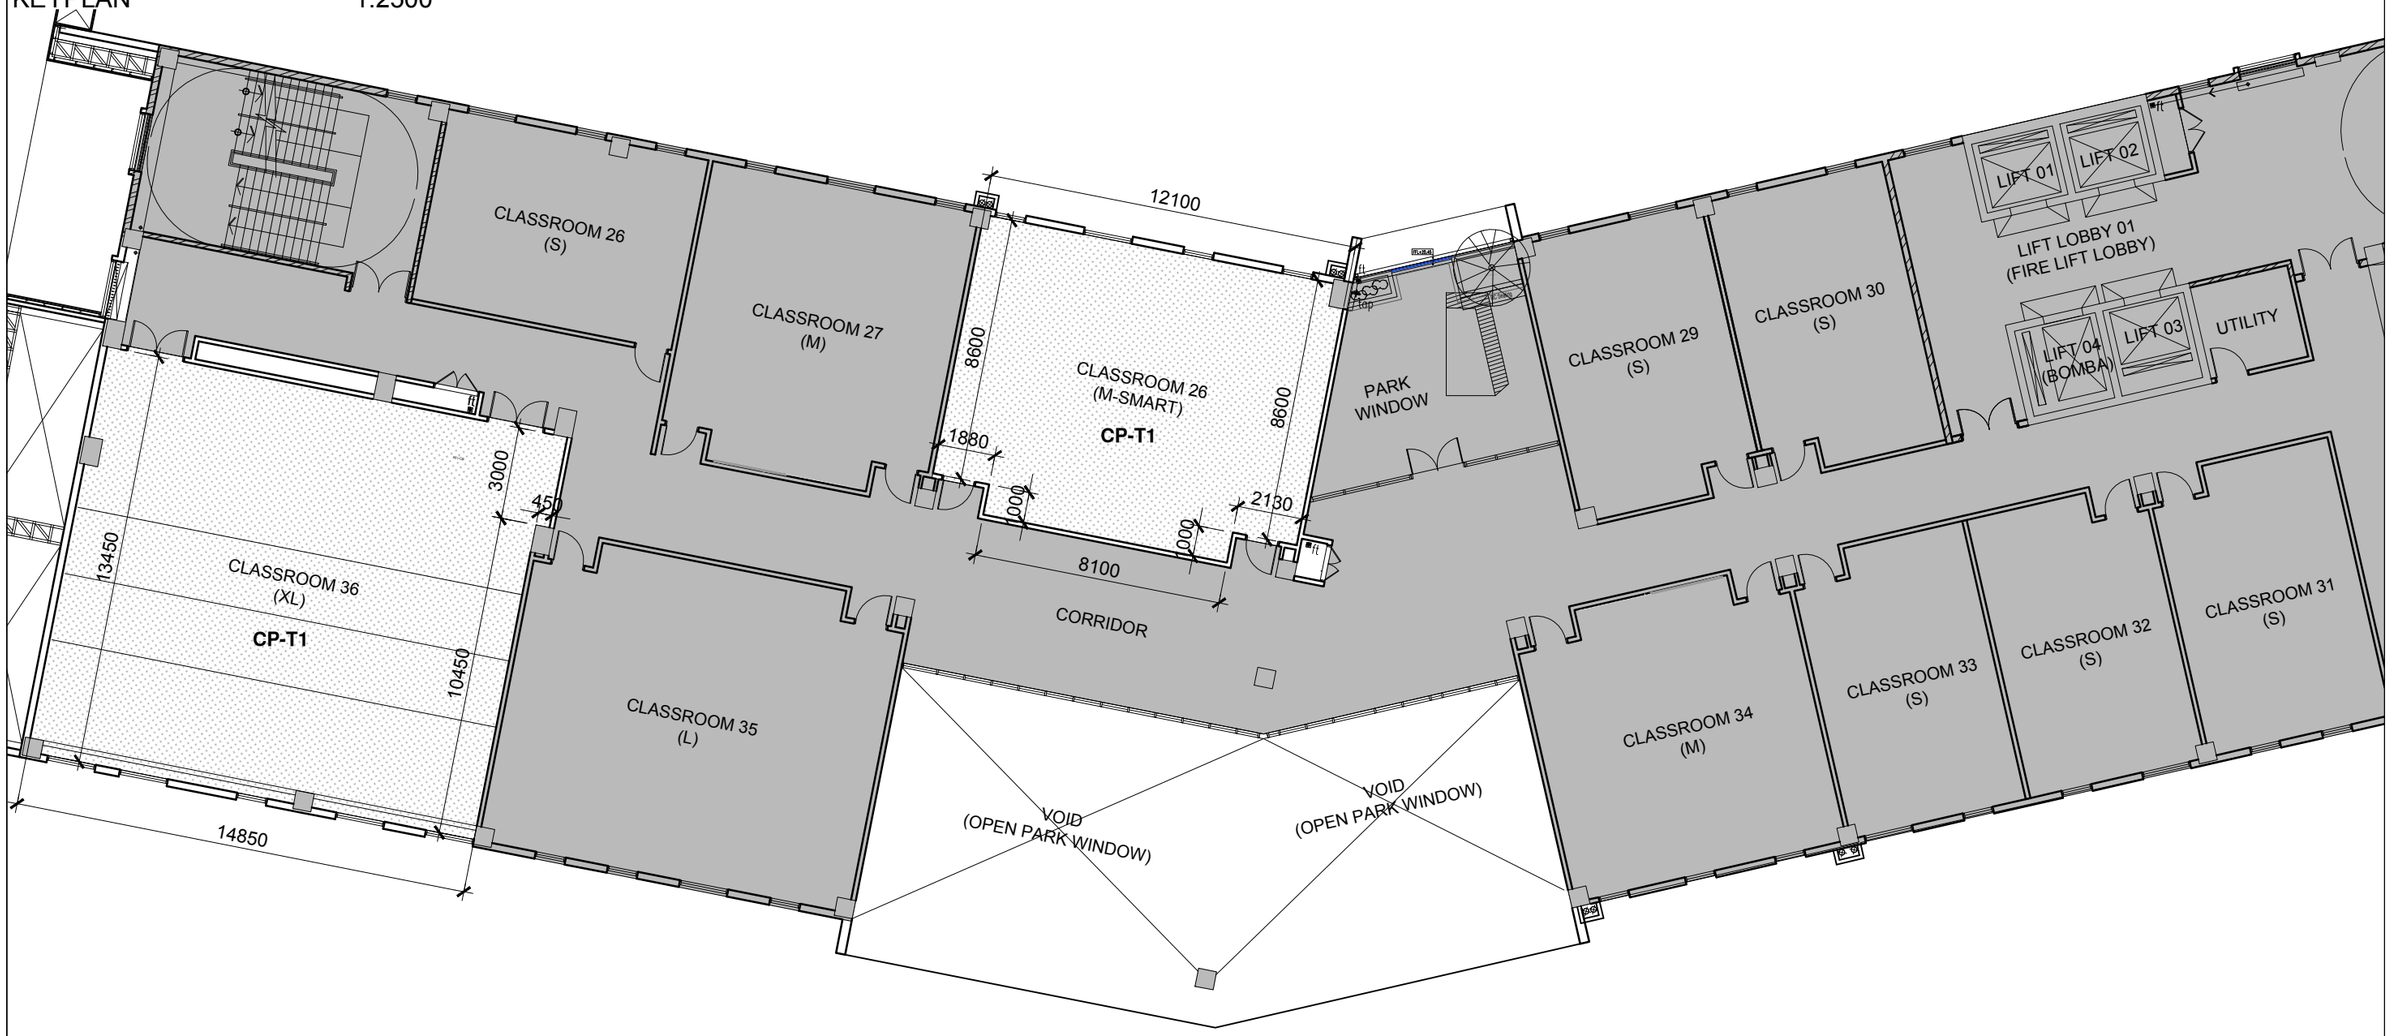

©2014, CPG Consultants Pte Ltd reserves all rights to these drawings, designs and/or any other data contained herein. No part of the said drawings, designs and/or other data may be reproduced, modified, transmitted or used in any form or by any means for any purpose without the prior written consent of CPG Consultants Pte Ltd other than the sole purpose for which such drawings, designs and/or other data are provided to licensed users on such terms as CPG Consultants Pte Ltd may prescribe.


Job Title
INTERIOR DESIGN WORKS FOR PROPOSED KDU PENANG @ BATU KAWAN, PENANG MALAYSIA

Drawing Title
**FLOOR FINISH SETTING OUT PLAN**
BLOCK B 4TH FLOOR

| | | |
|---|---|---|
| Senior Vice President | TAN PHENG CHEE | |
| Vice President | PATRICK TAN | |
| Principal Interior Designer | BETH SONCUYA | |
| Principal Architectural Associate | - | |
| Architectural Associate | - | |

| | | | |
|---|---|---|---|
| Drawn By | TEAM | | Date: 16 FEB 2017 |
| Checked By | BETH | | Date: 16 FEB 2017 |
| Project Code : P5679 | Drawing No. : ID-FF-B-602-10 | REV. - | Scale : 1:200 |
| | | | CAD Ref. |