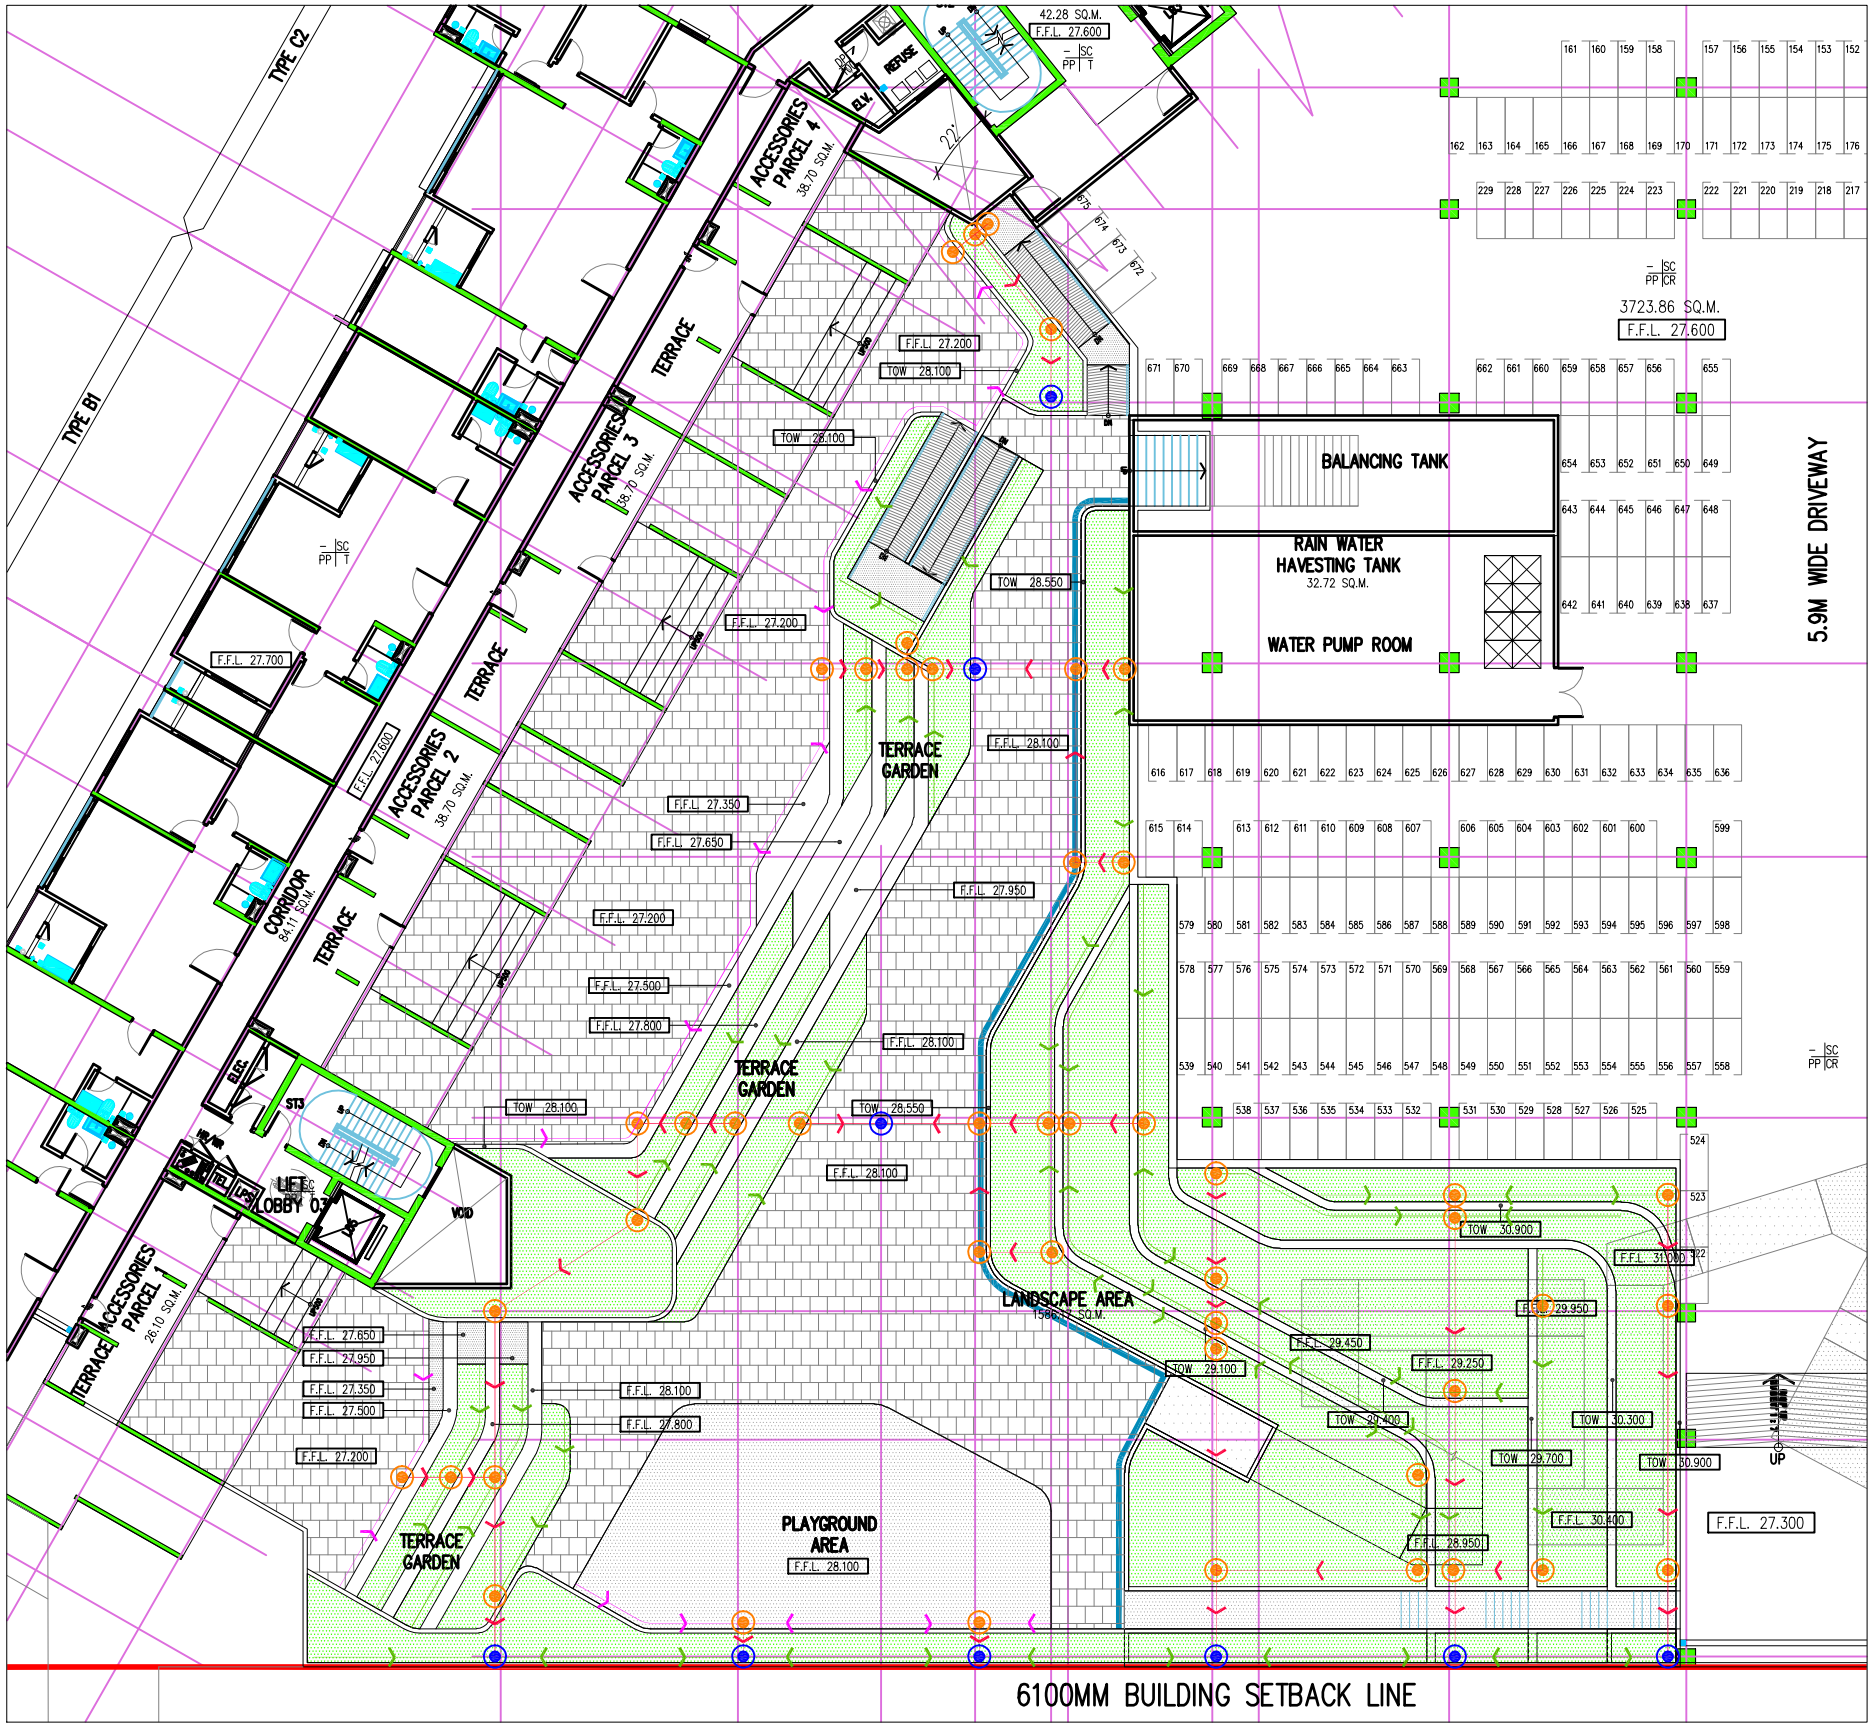

SYMBOL	DESCRIPTION	QUANTITY
	150mm width x 50mm depth scupper drain inside the planter boxes laid to fall to nearest RWDP	--
	150 width, 50mm depth open scupper or modern drain	--
	Down pipe below channel to nearest RWDP to Architect's detail	--
	Floor trap point w/ down pipe	47 nos
	Proposed RWDP	--
	Loose pebbles stone drain at planting area edge	--

LAYOUT PLAN

L8 : PODIUM - WATER OUTLET

SCALE 1 : 250

This drawing may not be reproduced or used without the written permission from LANDART DESIGN SDN. BHD.

LANDart design sdn.bhd.
42, Chow Thye Road, 10050, Penang, Malaysia
Tel: +604-2299 375 / 530 Fax: +604-229 1928
email: info@landart.com.my
www.landart.com.my

PROJECT
PLOT 2 - UTROPOLIS BATU KAWAN
CADANGAN PEMBANGUNAN (FASA 2) YANG MENGANDUNGI :-
2 BLOK PANGSAPURI PERKHIDMATAN 40 TINGKAT (491 UNIT) DENGAN TEMPAT LETAK KENDERAAN DI ATAS LOT 21609 (SEBAHAGIAN LOT 21135 SEBELUM INI), JALAN CASSIA BARAT 2, MUKIM 13, SEBERANG PERAI SELATAN, PULAU PINANG

DRAWING TITLE
LEVEL 20 (SKY GARDEN)
- LANDSCAPE LIGHTING PLAN

CLIENT
PARAMOUNT PROPERTY (PW) SDN BHD
(Company No.)
WISMA PARAMOUNT, 1A (1ST FLOOR)
LORONG BLM 1/1, BANDAR LAGUNA
MERBOK, 08000 SG PETANI, KEDAH.
TEL: 04-4419191 FAX: 04-4419090

DRAWING STATUS AND DATE :

DATE	REVISED	REF.

SCALE : AS SHOWN
UNIT : MM
DATE : NOV 2017
DRAWN BY : FEEZA
CHECKED BY : ATIF

DRAWING NO :
SHEET NO. ---
PROJECT NO. 15052(SB)
FILE : 557_PT2-BP1A-108_LANDSCAPE RWDP_171103

LAD-DWGTEMPLATE_A3 | V.2015.1