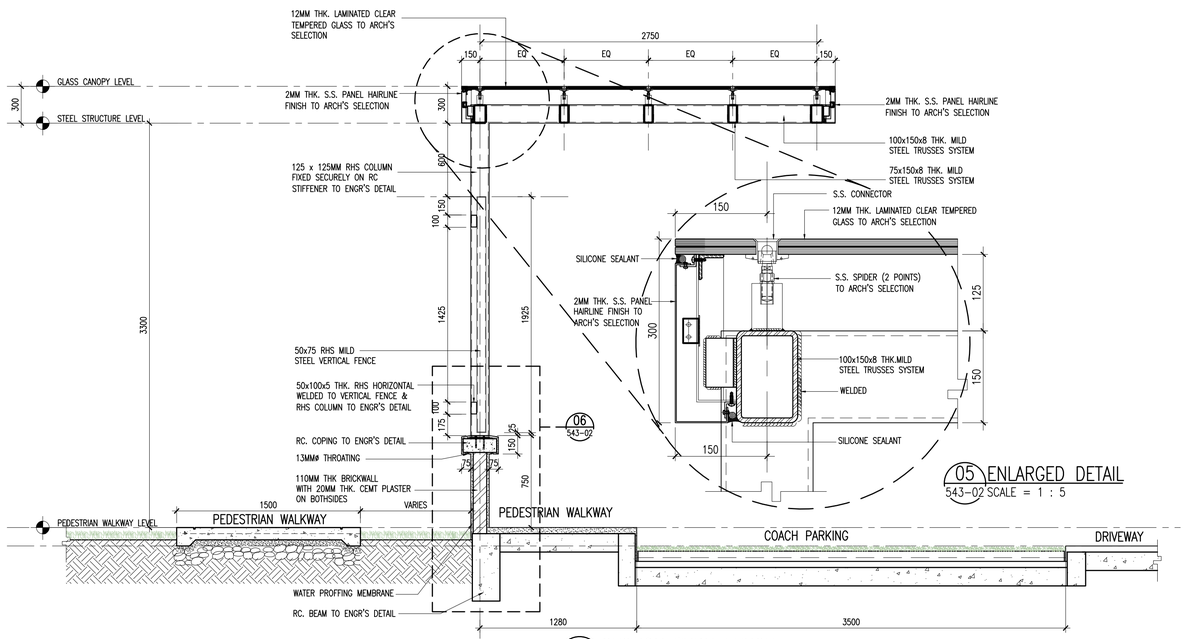

03 SECTION THRU FENCE
543-02 SCALE = 1 : 25

05 ENLARGED DETAIL
543-02 SCALE = 1 : 5

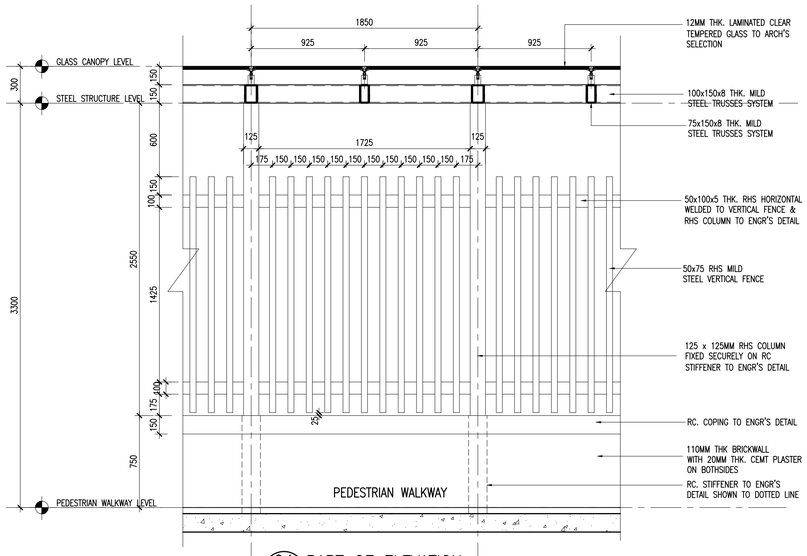

04 PART OF ELEVATION
543-02 SCALE = 1 : 25

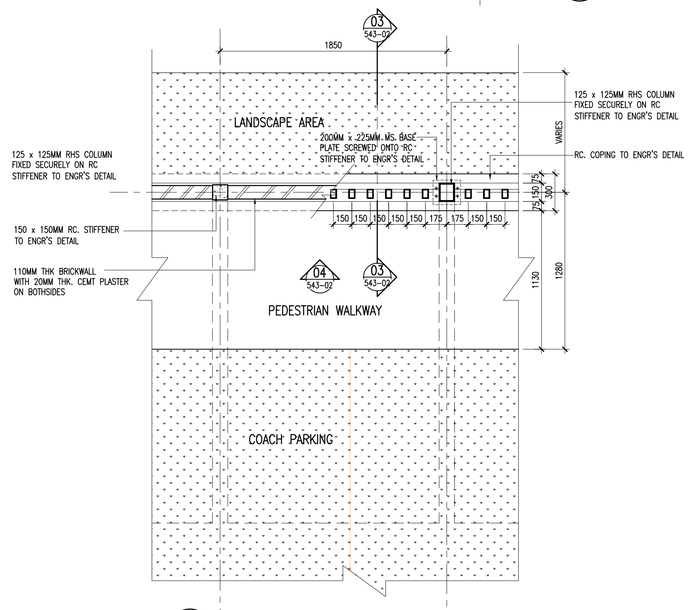

02 PART OF PEDESTRIAN WALKWAY PLAN
543-02 SCALE = 1 : 25

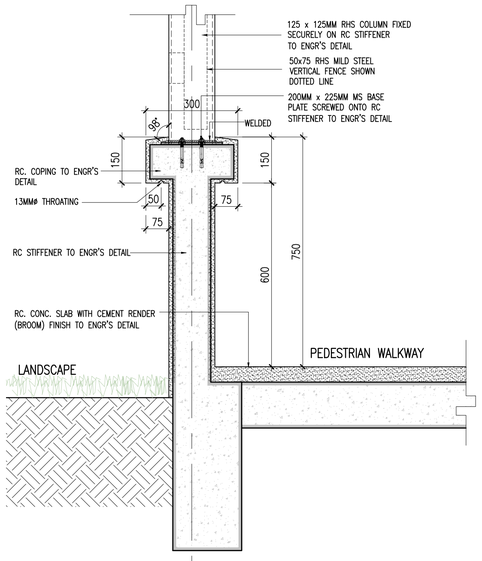

06 ENLARGED DETAIL
543-02 SCALE = 1 : 10

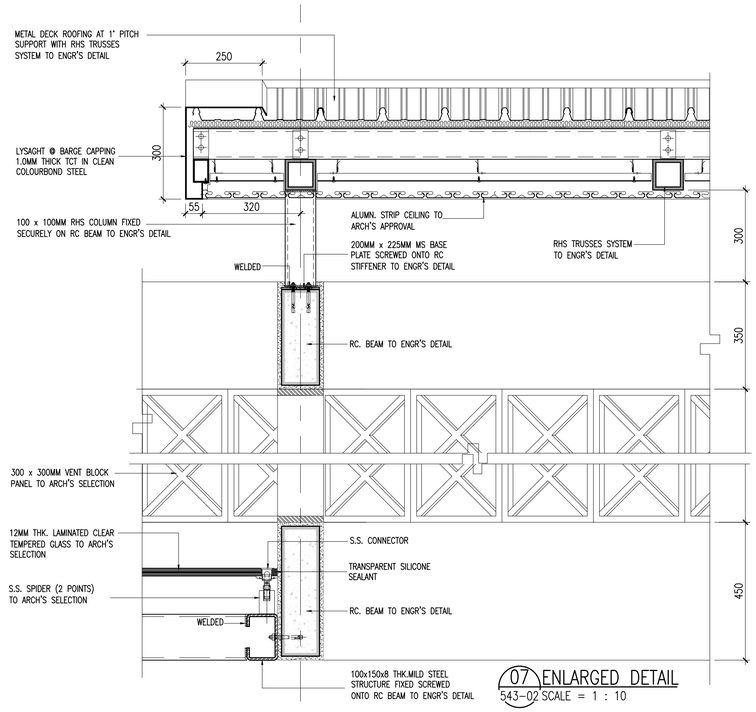

07 ENLARGED DETAIL
543-02 SCALE = 1 : 10

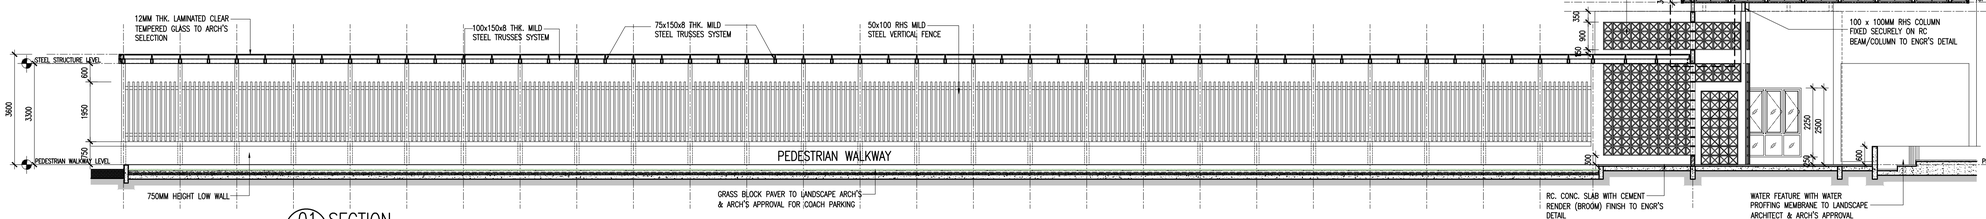

01 SECTION
543-02 SCALE = 1 : 100

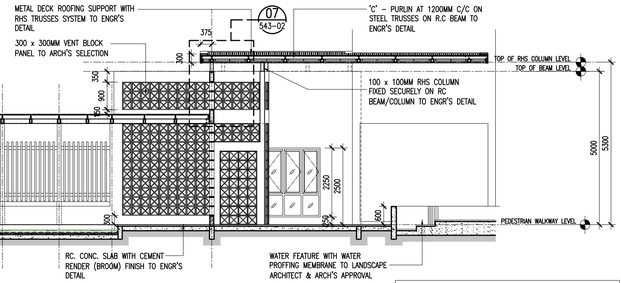

NOTE:
* ALL STEEL STRUCTURE FOR GLASS CANOPY TO ENGR'S DETAIL

Hak Cipta Terpelihara. Tidak dibenarkan mencetak mana-mana bahagian ilustrasi dalam apa jua bentuk dan dengan apa cara pun samada secara elektronik, mencetak, mekanik, rakaman atau cara lain sebelum mendapat kebenaran bertulis dari **BHYEW ARCHITECTS SDN. BHD.**

BIL.	DATE	REVISION	DRAWN BY

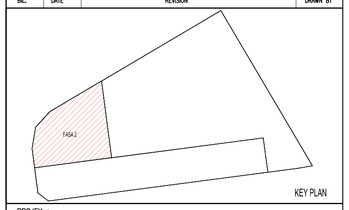

PROJEK :

CADANGAN PEMBANGUNAN (FASA 2) YANG MENGANDUNGI :-
2 BLOK PANGSAPURI PERKHIDMATAN 40 TINGKAT (491 UNIT)
DENGAN TEMPAT LETAK KENDERAAN

DI ATAS LOT 21609 (SEBAHAGIAN LOT 21135 SEBELUM INI),
JALAN CASSIA BARAT 2, MUKIM 13,
SEBERANG PERAI SELATAN, PULAU PINANG

UNTUK : TETUAN PARAMOUNT PROPERTY (PW) SDN. BHD

PEMILIK DAN PEMAJU :

ALAMAT : PARAMOUNT PROPERTY (PW) SDN. BHD
WISMA PARAMOUNT, 1A (1ST FLOOR), LORONG BLM 1/1,
BANDAR LAGUNA MERBOK, 08000 SUNGAI PETANI, KEDAH
NO. TEL : 604 - 441 9191 FAX : 604 - 441 9090

ARKITEK / SAKSI :
BH YEW ARCHITECT (SP/Y61)
15TH FLOOR, MENARA AMMETLIFE
NO.1, JALAN LUMUT, 50400 KUALA LUMPUR
TEL: (03) 4043-1346 FAX: (03) 4043-1349
EMAIL: ybhw@hrasb.com.my

TENDER DRAWING
NOVEMBER 2017

LUKISAN :
PEDESTRIAN WALKWAY
SECTION & ENLARGED DETAIL

SCALE:	CAD NO.:				
AS SHOWN	557_CD1-543-02				
DRAWN BY: REMZ	CHECKED BY: KHENG SHOON		DATE: NOV 2017		
PROJECT NO.	STATUS :	BLOK :	DWG NO.	DWG NO.	REVISION
55714-2	CD	–	543	02	01