## WINDOW SCHEDULE AT LEVEL 1 TO ROOF TOP ( COMMON AREA )




| | | W1 | W2 | W2a | W2b | W2d | W3 | W4 | W4a | AL2 |
|---|---|---|---|---|---|---|---|---|---|---|
| TYPE | | | | | | | | | | |
| FRAME | | ALUMINUM | ALUMINUM | ALUMINUM | ALUMINUM | ALUMINUM | ALUMINUM | ALUMINUM | ALUMINUM | ALUMINUM |
| DESCRIPTION | | 1.2MM THK. POWDER COATED (MIN.60 MICRONS) ALUMN. FRAME CASEMENT WNDOW C/W 8MM THK. ASG EMERALD GREEN ANNEALED FLOAT | 1.2MM THK. POWDER COATED (MIN.60 MICRONS) ALUMN. FRAME TOP HUNG WNDOW C/W 6MM THK. ASG EMERALD GREEN ANNEALED FLOAT | 1.2MM THK. POWDER COATED (MIN.60 MICRONS) ALUMN. FRAME TOP HUNG WINDOW C/W 6MM THK. ASG EMERALD GREEN ANNEALED FLOAT | 1.2MM THK. POWDER COATED (MIN.60 MICRONS) ALUMN. FRAME TOP HUNG WINDOW C/W 6MM THK. ASG EMERALD GREEN ANNEALED FLOAT | 1.2MM THK. POWDER COATED (MIN.60 MICRONS) ALUMN. FRAME TOP HUNG WINDOW C/W 6MM THK. ASG EMERALD GREEN ANNEALED FLOAT | 1.2MM THK. POWDER COATED (MIN.60 MICRONS) ALUMN. FRAME TOP HUNG WINDOW WITH FIXED GLASS BELOW C/W 6MM THK. ASG EMERALD GREEN ANNEALED FLOAT | 1.2MM THK. POWDER COATED (MIN.60 MICRONS) ALUMN. FRAME CASEMENT WINDOW C/W 8MM THK. ASG EMERALD GREEN ANNEALED FLOAT | 1.2MM THK. POWDER COATED (MIN.60 MICRONS) ALUMN. FRAME CASEMENT WINDOW C/W 6MM THK. ASG EMERALD GREEN ANNEALED FLOAT | 1.2MM THK. POWDER COATED (MIN.60 MICRONS) ALUMN. FRAME CASEMENT WINDOW C/W 8MM THK. ASG EMERALD GREEN ANNEALED FLOAT |
| LOCATION | 1st. FLOOR | – | – | – | STAIRCASE 1,2&10 | – | – | – | – | |
| | 2nd. FLOOR | – | – | – | STAIRCASE 1,2&10 | STAIRCASE 2,3 AND 9 | – | – | – | |
| | 3rd. FLOOR | MANAGEMENT OFFICE | – | – | STAIRCASE 1,2&10 | STAIRCASE 2 | – | – | – | |
| | 4th. FLOOR | – | REFUSE BIN | – | STAIRCASE 1,2&10 | STAIRCASE 2 | – | – | – | |
| | 5th. FLOOR | – | REFUSE BIN | – | STAIRCASE 1,2&10 | STAIRCASE 2 | – | – | – | |
| | 6th. FLOOR | – | REFUSE BIN | – | STAIRCASE 1,2&10 | STAIRCASE 2 | – | – | – | |
| | 7th. FLOOR | – | REFUSE BIN | – | STAIRCASE 1,2&10 | STAIRCASE 2 | – | – | – | |
| | 8th. FLOOR | – | – | – | STAIRCASE 1,2&10 | STAIRCASE 2 | – | LIFT LOBBY | | |
| | 9th. FLOOR | – | – | REFUSE BIN | STAIRCASE 1,2,8&10 | STAIRCASE 1,2 AND 10 | STAIRCASE 4, STAIRCASE 5, STAIRCASE 6 & STAIRCASE 7 | LIFT LOBBY | | |
| | 10th.–26th. | – | – | REFUSE BIN | | | STAIRCASE 4, STAIRCASE 5, STAIRCASE 6 & STAIRCASE 7 | – | | |
| | ROOF TOP | – | – | – | | | – | | LIFT MOTOR ROOM | LIFT MOTOR ROOM |




| | | W5 | W6 | W7 | W8 | FG1 | FG2 | FG3 | FG3a |
|---|---|---|---|---|---|---|---|---|---|
| TYPE | | | | | | | | | |
| FRAME | | ALUMINUM | ALUMINUM | ALUMINUM | ALUMINUM | ALUMINUM | ALUMINUM | ALUMINUM | ALUMINUM |
| DESCRIPTION | | 1.2MM THK. POWDER COATED (MIN.60 MICRONS) ALUMN. FRAME TOP HUNG WNDOW C/W 6MM THK. ASG EMERALD GREEN ANNEALED FLOAT | 1.2MM THK. POWDER COATED (MIN.60 MICRONS) ALUMN. FRAME CASEMENT WNDOW C/W 8MM THK. ASG EMERALD GREEN ANNEALED FLOAT | 1.2MM THK. POWDER COATED (MIN.60 MICRONS) ALUMN. FRAME CASEMENT WNDOW C/W 8MM THK. ASG EMERALD GREEN ANNEALED FLOAT | 1.2MM THK. POWDER COATED (MIN.60 MICRONS) ALUMN. FRAME CASEMENT WNDOW C/W 6MM THK. ASG EMERALD GREEN ANNEALED FLOAT | 1.2MM THK. POWDER COATED (MIN.60 MICRONS) ALUMN. FRAME FIXED GLASS PANEL AND DOUBLE SWING GLASS DOOR C/W 8MM THK. ASG EMERALD GREEN ANNEALED FLOAT | 1.2MM THK. POWDER COATED (MIN.60 MICRONS) ALUMN. FRAME FIXED GLASS PANEL AND DOUBLE SWING GLASS DOOR C/W 8MM THK. ASG EMERALD GREEN ANNEALED FLOAT | 1.2MM THK. POWDER COATED (MIN.60 MICRONS) ALUMN. FRAME FIXED GLASS PANEL AND DOUBLE SWING GLASS DOOR C/W 8MM THK. ASG EMERALD GREEN ANNEALED FLOAT | 1.2MM THK. POWDER COATED (MIN.60 MICRONS) ALUMN. FRAME FIXED GLASS PANEL C/W 8MM THK. ASG EMERALD GREEN ANNEALED FLOAT |
| LOCATION | 1st. FLOOR | – | – | FIRE CONTROL ROOM | – | RETAIL | RETAIL | RETAIL | RETAIL |
| | 2nd. FLOOR | – | – | – | – | RETAIL | RETAIL | RETAIL | RETAIL |
| | 3rd. FLOOR | – | – | – | – | RETAIL | RETAIL | RETAIL | RETAIL |
| | 4th. FLOOR | – | – | – | – | – | – | – | – |
| | 5th. FLOOR | – | – | – | – | – | – | – | – |
| | 6th. FLOOR | – | – | – | – | – | – | – | – |
| | 7th. FLOOR | – | – | – | – | – | – | – | – |
| | 8th. FLOOR | – | – | – | – | – | – | – | – |
| | 9th. FLOOR | SURAU MALE & FEMALE | MANAGEMENT OFFICE | MANAGEMENT OFFICE | – | – | – | – | – |
| | 10th.–26th. | – | – | – | – | | | | |
| | ROOF TOP | – | – | | LIFT MOTOR ROOM | | | | |

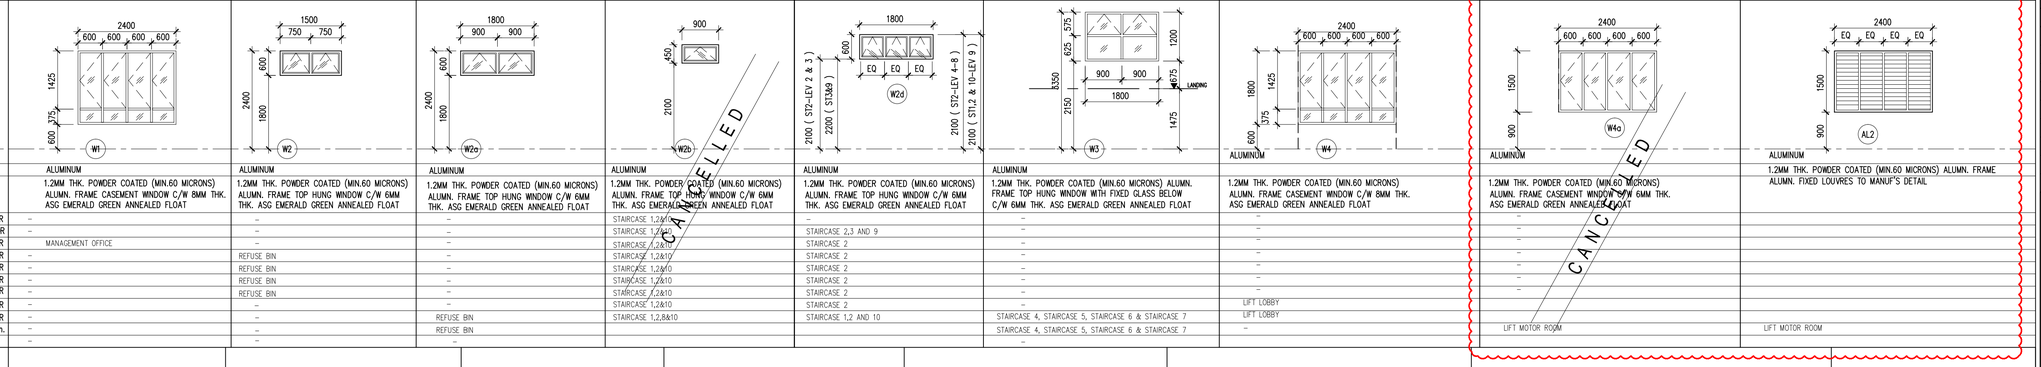


| | | FG4 | FG4a | FG5 | FG6 | FG7 | FG8 |
|---|---|---|---|---|---|---|---|
| TYPE | | | | | | | |
| FRAME | | ALUMINUM | ALUMINUM | ALUMINUM | ALUMINUM | ALUMINUM | ALUMINUM |
| DESCRIPTION | | 1.2MM THK. POWDER COATED (MIN.60 MICRONS) ALUMN. FRAME FIXED GLASS PANEL AND DOUBLE SWING GLASS DOOR C/W 8MM THK. ASG EMERALD GREEN ANNEALED FLOAT | 1.2MM THK. POWDER COATED (MIN.60 MICRONS) ALUMN. FRAME FIXED GLASS PANEL C/W 8MM THK. ASG EMERALD GREEN ANNEALED FLOAT | 1.2MM THK. POWDER COATED (MIN.60 MICRONS) ALUMN. FRAME FIXED GLASS PANEL C/W 8MM THK. ASG EMERALD GREEN ANNEALED FLOAT | 1.2MM THK. POWDER COATED (MIN.60 MICRONS) ALUMN. FRAME FIXED GLASS PANEL C/W 8MM THK. ASG EMERALD GREEN ANNEALED FLOAT | 1.2MM THK. POWDER COATED (MIN.60 MICRONS) ALUMN. FRAME FIXED GLASS PANEL C/W 8MM THK. ASG EMERALD GREEN ANNEALED FLOAT | 1.2MM THK. POWDER COATED (MIN.60 MICRONS) ALUMN. FRAME FIXED GLASS PANEL C/W 8MM THK. ASG EMERALD GREEN ANNEALED FLOAT |
| LOCATION | 1st. FLOOR | RETAIL | RETAIL | RETAIL | RETAIL | RETAIL | RETAIL |
| | 2nd. FLOOR | RETAIL | RETAIL | RETAIL | RETAIL | RETAIL | RETAIL |
| | 3rd. FLOOR | RETAIL | RETAIL | RETAIL | RETAIL | RETAIL | RETAIL |
| | 4th. FLOOR | – | – | – | – | – | – |
| | 5th. FLOOR | – | – | – | – | – | – |
| | 6th. FLOOR | – | – | – | – | – | – |
| | 7th. FLOOR | – | – | – | – | – | – |
| | 8th. FLOOR | – | – | – | – | – | – |
| | 9th. FLOOR | – | – | – | – | – | – |
| | 10th.–26th. | | | | | | |
| | ROOF TOP | | | | | | |

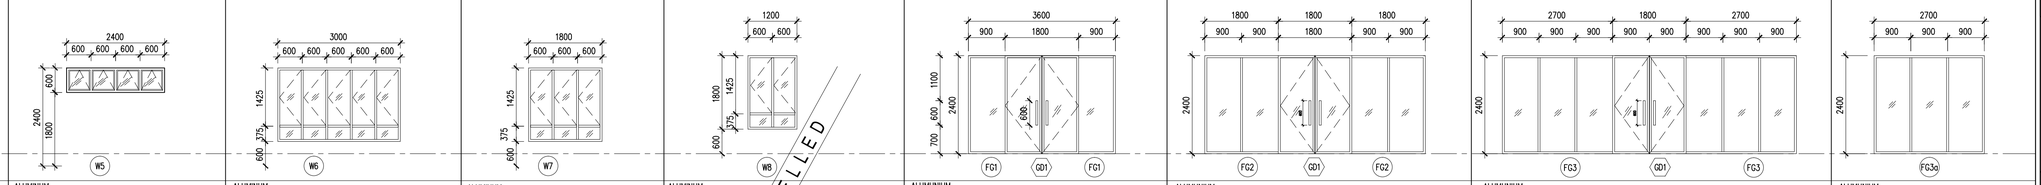


KEY PLAN CORNER WNDOW LEVEL 2

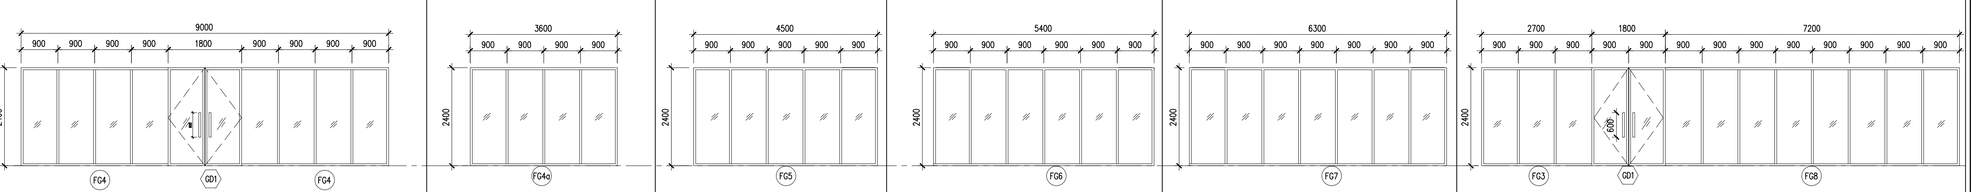


| | | FG09 | FG10–1 | FG10–2 | FG10–3 | FG11 |
|---|---|---|---|---|---|---|
| TYPE | | | | | | |
| FRAME | | ALUMINUM | ALUMINUM | ALUMINUM | ALUMINUM | |
| DESCRIPTION | | 1.2MM THK. POWDER COATED (MIN.60 MICRONS) ALUMN. FRAME FIXED GLASS PANEL C/W 8MM THK. ASG EMERALD GREEN ANNEALED FLOAT | 1.2MM THK. POWDER COATED (MIN.60 MICRONS) ALUMN. FRAME FIXED GLASS PANEL C/W 8MM THK. ASG EMERALD GREEN ANNEALED FLOAT | 1.2MM THK. POWDER COATED (MIN.60 MICRONS) ALUMN. FRAME FIXED GLASS PANEL C/W 8MM THK. ASG EMERALD GREEN ANNEALED FLOAT | 1.2MM THK. POWDER COATED (MIN.60 MICRONS) ALUMN. FRAME FIXED GLASS PANEL C/W 8MM THK. ASG EMERALD GREEN ANNEALED FLOAT | |
| LOCATION | 1st. FLOOR | – | – | – | – | – |
| | 2nd. FLOOR | RETAIL 02 | RETAIL 02 | RETAIL 02 | RETAIL 02 | RETAIL 01 |
| | 3rd. FLOOR | – | – | – | – | – |
| | 4th. FLOOR | – | – | – | – | – |
| | 5th. FLOOR | – | – | – | – | – |
| | 6th. FLOOR | – | – | – | – | – |
| | 7th. FLOOR | – | – | – | – | – |
| | 8th. FLOOR | – | – | – | – | – |
| | 9th. FLOOR | – | – | – | – | – |
| | 10th.–26th. | | | | | |
| | ROOF TOP | | | | | |

Hak Cipta Terpelihara. Tidak dibenarkan mencetak mana-mana bahagian ilustrasi dalam apa jua bentuk dan dengan apa cara pun samada secara elektronik, mencetak, mekanik, rakaman atau cara lain sebelum mendapat kebenaran bertulis dari BH YEW ARCHITECTS SDN. BHD.
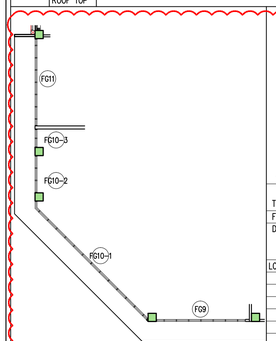
| REV. | DATE | DESCRIPTION | REMARK |
|---|---|---|---|
| A.04 | 13.03.2018 | REVISED DETAIL ( CLOUDED ) | |
| | | ADD TOP HUNG WINDOW , CHANGE W2 TO AL2 – LEVEL 8 | |
| A.04R | 13.03.2018 | NEW WINDOW – W4a , W12a | |
| A.05 | 13.09.2018 | WINDOW GLASS THICKNESS – 6MM TO 8MM ( CLOUDED ) | JANICE / |
| | | | abdul rahim |
| A.06 | 28.11.2018 | REVISED DETAIL ( CLOUDED ) | JANICE |
| | | FG9–FG11, FG9a–FG11a,FG12a, FG12b AND AL2 , FG17 | |

KEY PLAN :

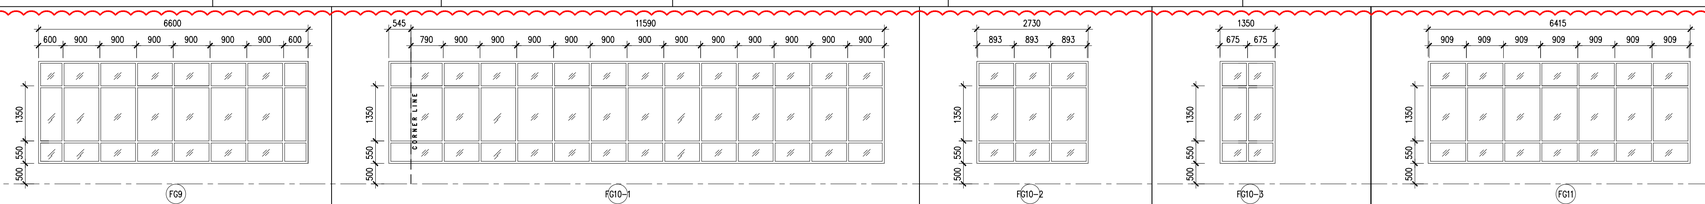


KEY PLAN

PROJECT TITLE :

CADANGAN MEMBINA PEMBANGUNAN BERCAMPUR DI ATAS LOT 21135, PERSIARAN CASSIA BARAT 3, MUKIM 13, SEBERANG PERAI SELATAN, PULAU PINANG YANG MENGANDUNGI:-

FASA 1
A. 2 BLOK PANGSAPURI PERKHIDMATAN 18 TINGKAT (612 UNIT)
B. KEDAI PEJABAT 3 TINGKAT (196 UNIT)
C. 5 TINGKAT TEMPAT LETAK KENDERAAN

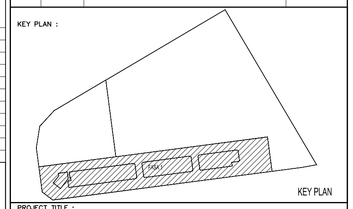UNTUK : TETUAN PARAMOUNT PROPERTY (PW) SDN. BHD

LAND OWNER & BUILDING OWNER :

NAMA : MR. OOI HUN PENG
JAWATAN : KETUA PEGAWAI EKSEKUTIF
NO IC : 650619-02-5311
ALAMAT : PARAMOUNT PROPERTY (PW) SDN. BHD
WISMA PARAMOUNT, 1A (1ST FLOOR), LORONG BLM 1/1,
BANDAR LAGUNA MERBOK, 08000 SUNGAI PETANI, KEDAH
NO. TEL : 604 - 441 9191 FAX : 604 - 441 9090

KITCHEN SPECIALIST :

QS CONSULANT :

M&E CONSULANT :
PERUNDING P.L.A.
Consulting Mechanical & Electrical Engineers.
8-01, WISMA PANTAI, JALAN WISMA PANTAI, 12200 BUTTERWORTH, PENANG.
TEL NO. : (604) 3337990
FAX NO. : (604) 3317337
E-MAIL : project@pla-group.com

C&S CONSULANT :
PERUNDING KELANA
CIVIL & STRUCTURAL ENGINEERS
Level 12, Unit 12(D), Wisma Boon Siew,
No.1, Penang Road, 10000 Penang.
Tel: 2622628, Fax: 2641618
(Company No. AS0232772-W)

DESIGN ARCHITECT :
ARCHITECTURE GROUP - STUDIO A
CPG CONSULTANTS PTE LTD
238B, THOMSON ROAD, #12-00 TOWER B
NOVENA SQUARE, SINGAPORE 307685
TEL : +65 6357 4468 FAX : +65 6357 4469

ARCHITECT :
BH YEW ARCHITECT (SP/Y61)
15TH FLOOR, BANGUNAN AMMETLIFE
NO.1, JALAN LUMUT, 50400 KUALA LUMPUR
TEL: (03) 4043-1346 FAX: (03) 4043-1349
EMAIL: ybhwa@nrasb.com.my
LEMBAGA ARKITEK MALAYSIA
Ar. YEW BU HWA
ARKITEK
No.Pendaftaran LAM:A/Y61

Saya mengesahkan bahawa pelan-pelan yang dihantar adalah mengikut Undang-Undang Kecil Bangunan Seragam 1986 dan Undang-Undang Kecil Bangunan Seragam (pindaan) 2007 (UKBS2007) dan pindaan-pindaan serta garipandauan-garipandauan dan polisi-polisi Majlis Perbandaran Seberang Perai.
Saya mengesahkan bahawa kerja-kerja pembinaan akan dijalankan dibawah pengelaan saya.
Saya mengesahkan dan mengaku bahawa pelan-pelan bangunan adalah setara dengan pelan kebenaran merancang yang diluluskan dan akan memuhafui ukuran serta syarat-syarat jabatan teknikal.

# CONSTRUCTION DRAWING

NOVEMBER 2018

LUKISAN :

WINDOW SCHEDULE 1
–LEVEL 1 – ROOFTOP

| SCALE: | CAD NO.: | |
|---|---|---|
| AS SHOWN | 557_CA-831-01 | |
| DRAWN BY: abdul rahim | CHECKED BY: JANICE | DATE: 20 DEC 2018 |
| ORIGINATOR ACRONYM | PROJECT NO. | DISCIPLINE |
| BH YEW | 55714 | ARCH |

| DWG STATUS | BLOCK | BLOCK | DWG NO. | DWG NO. | REVISION |
|---|---|---|---|---|---|
| CA | – | – | 831 | 01 | A.06 |