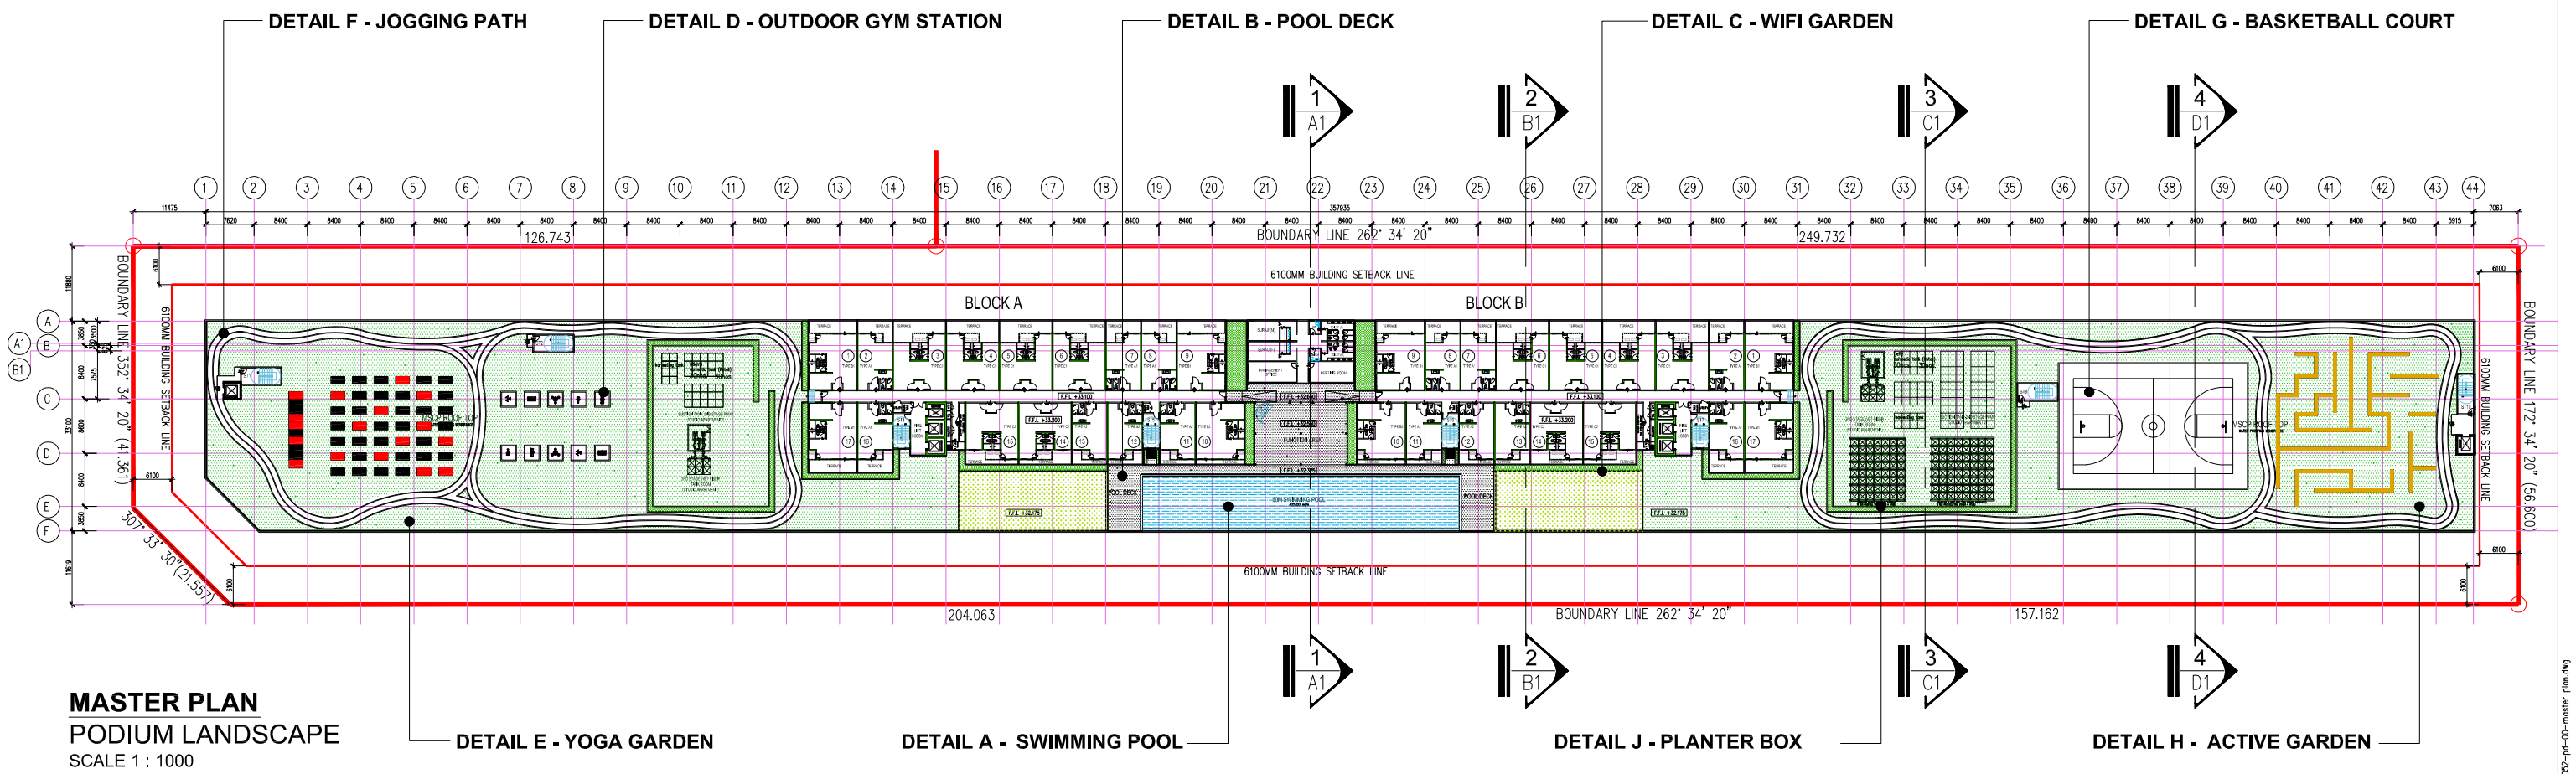

MASTER PLAN

PODIUM LANDSCAPE

SCALE 1 : 1000

This drawing may not be reproduced or used without the written permission from LANDART DESIGN SDN. BHD.

LANDart design sdn.bhd.
42, Chow Thye Road, 10050, Penang, Malaysia
Tel: +604-2299 375 / 530 Fax: +604-229 1928
email: info@landart.com.my
www.landart.com.my

PROJECT
PLOT 1
PROPOSED LANDSCAPE WORKS FOR CADANGAN MEMBINA PEMBANGUNAN BERCAMPUR DI ATAS LOT 21135, PERSIARAN CASSIA BARAT 3, MUKIM 13, SEBERANG PERAI SELATAN, PULAU PINANG YANG MENGANDUNGI:
A. 2 BLOK PANGSAPURI PERKHIDMATAN 18 TINGKAT (612 UNIT)
B. KEDAI PEJABAT 3 TINGKAT (196 UNIT)
C. 5 TINGKAT TEMPAT LETAK KENDERAAN

DRAWING TITLE
PODIUM LANDSCAPE
- MASTER PLAN

CLIENT
PARAMOUNT PROPERTY (PW) SDN. BHD.

DRAWING STATUS AND DATE :

DATE	REVISED	REF.

SCALE : AS SHOWN | A3
UNIT : MM
DATE : JUNE 2016
DRAWN BY : iZNAN
CHECKED BY : ATIF

DRAWING NO : LA-15052-HD-PD-01
REV. ---
SHEET NO. 01 / ----
PROJECT NO. ----
FILE : 15052-PD-00-MASTER PLAN.DWG

z:\landart project\15052 (ab) - utropolis paramount\1_tender drawing\plot 1\160601 - draft tender dwg\podium\rev.160930\15052-pd-00-master plan.dwg

LAD-DWGTEMPLATE_A3 | V.2015.1