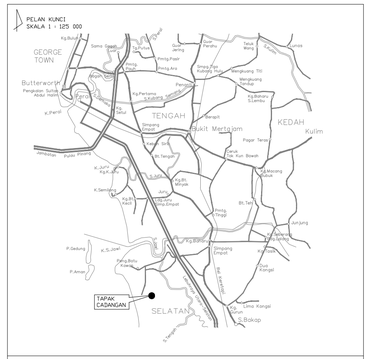

SCHEDULE OF LIFT EQUIPMENTS

LIFT	DESCRIPTION	CARS GROUP	ESTIMATED LENGTH TO LIFT SUPERVISORY PANEL
LIFT 01 (MOTOR ROOMLESS)	PASSENGER LIFT 15 PERSONS 1,025 kg, 9 STOPS @ 90 mpm	SIMPLEX	450M (FROM LIFT 01)
LIFT 02 (MOTOR ROOM)	STRETCHER/BOMBA LIFT 15 PERSONS 1,025 kg, 26 STOPS @ 120 mpm	TRIPLEX	330M (FROM LIFT 04)
LIFT 03 & 04 (MOTOR ROOM)	PASSENGER LIFT 15 PERSONS 1,025 kg, 26 STOPS @ 120 mpm		
LIFT 05 (MOTOR ROOM)	STRETCHER/BOMBA LIFT 15 PERSONS 1,025 kg, 26 STOPS @ 120 mpm	TRIPLEX	180M (FROM LIFT 07)
LIFT 06 & 07 (MOTOR ROOM)	PASSENGER LIFT 15 PERSONS 1,025 kg, 26 STOPS @ 120 mpm		
LIFT 08 & 09 (MOTOR ROOMLESS)	PASSENGER LIFT 15 PERSONS 1,025 kg, 8 STOPS @ 90 mpm	DUPLEX	105M (FROM LIFT 08)
LIFT 10 (MOTOR ROOMLESS)	SERVICE LIFT 20 PERSONS 1,365 kg, 9 STOPS @ 90 mpm	SIMPLEX	15M (FROM LIFT 10)
LIFT SUPERVISORY PANEL	LOCATED AT FIRE CONTROL ROOM		

LIST OF DRAWINGS :

NO.	DRAWING NO.	DRAWING TITLE.	SIZE			
				DATE	23	23
				MONTH	MAY	MAY
				YEAR	2016	2016
				REVISION	0	0
1	PLA15023–L/SITE (1)	PELAN KUNCI, PELAN LOKASI & PELAN TAPAK LIST OF DRAWING & LIFT LOCATION	A1	1 : 800	✓	✓
2	PLA15023–L/01 (1)	LIFT L1 – L10 SECTION VIEW & DETAILS GENERAL NOTES, SCHEDULES OF EXHAUST FAN & LIFT SPECIFICATION	A1	1 : 200	✓	✓
3	PLA15023–L/02 (1)	LIFT L01 – L10 LIFT SPECIFICATION & LIFT FINISHES	A1	N.T.S.	✓	✓
4	PLA15023–L/03 (1)	ESCALATOR E1 – E6 SECTION VIEW & DETAILS ESCALATOR (SIDE BY SIDE ARRANGEMENT	A1	1 : 75	✓	✓
5	PLA15023–L/SEC (1)	SECTION VIEW LIFT L01 – TOWER A & TOWER B – LIFT L02 – L07 LIFT L08 & L09 LIFT L10	A1	1 : 200	✓	✓

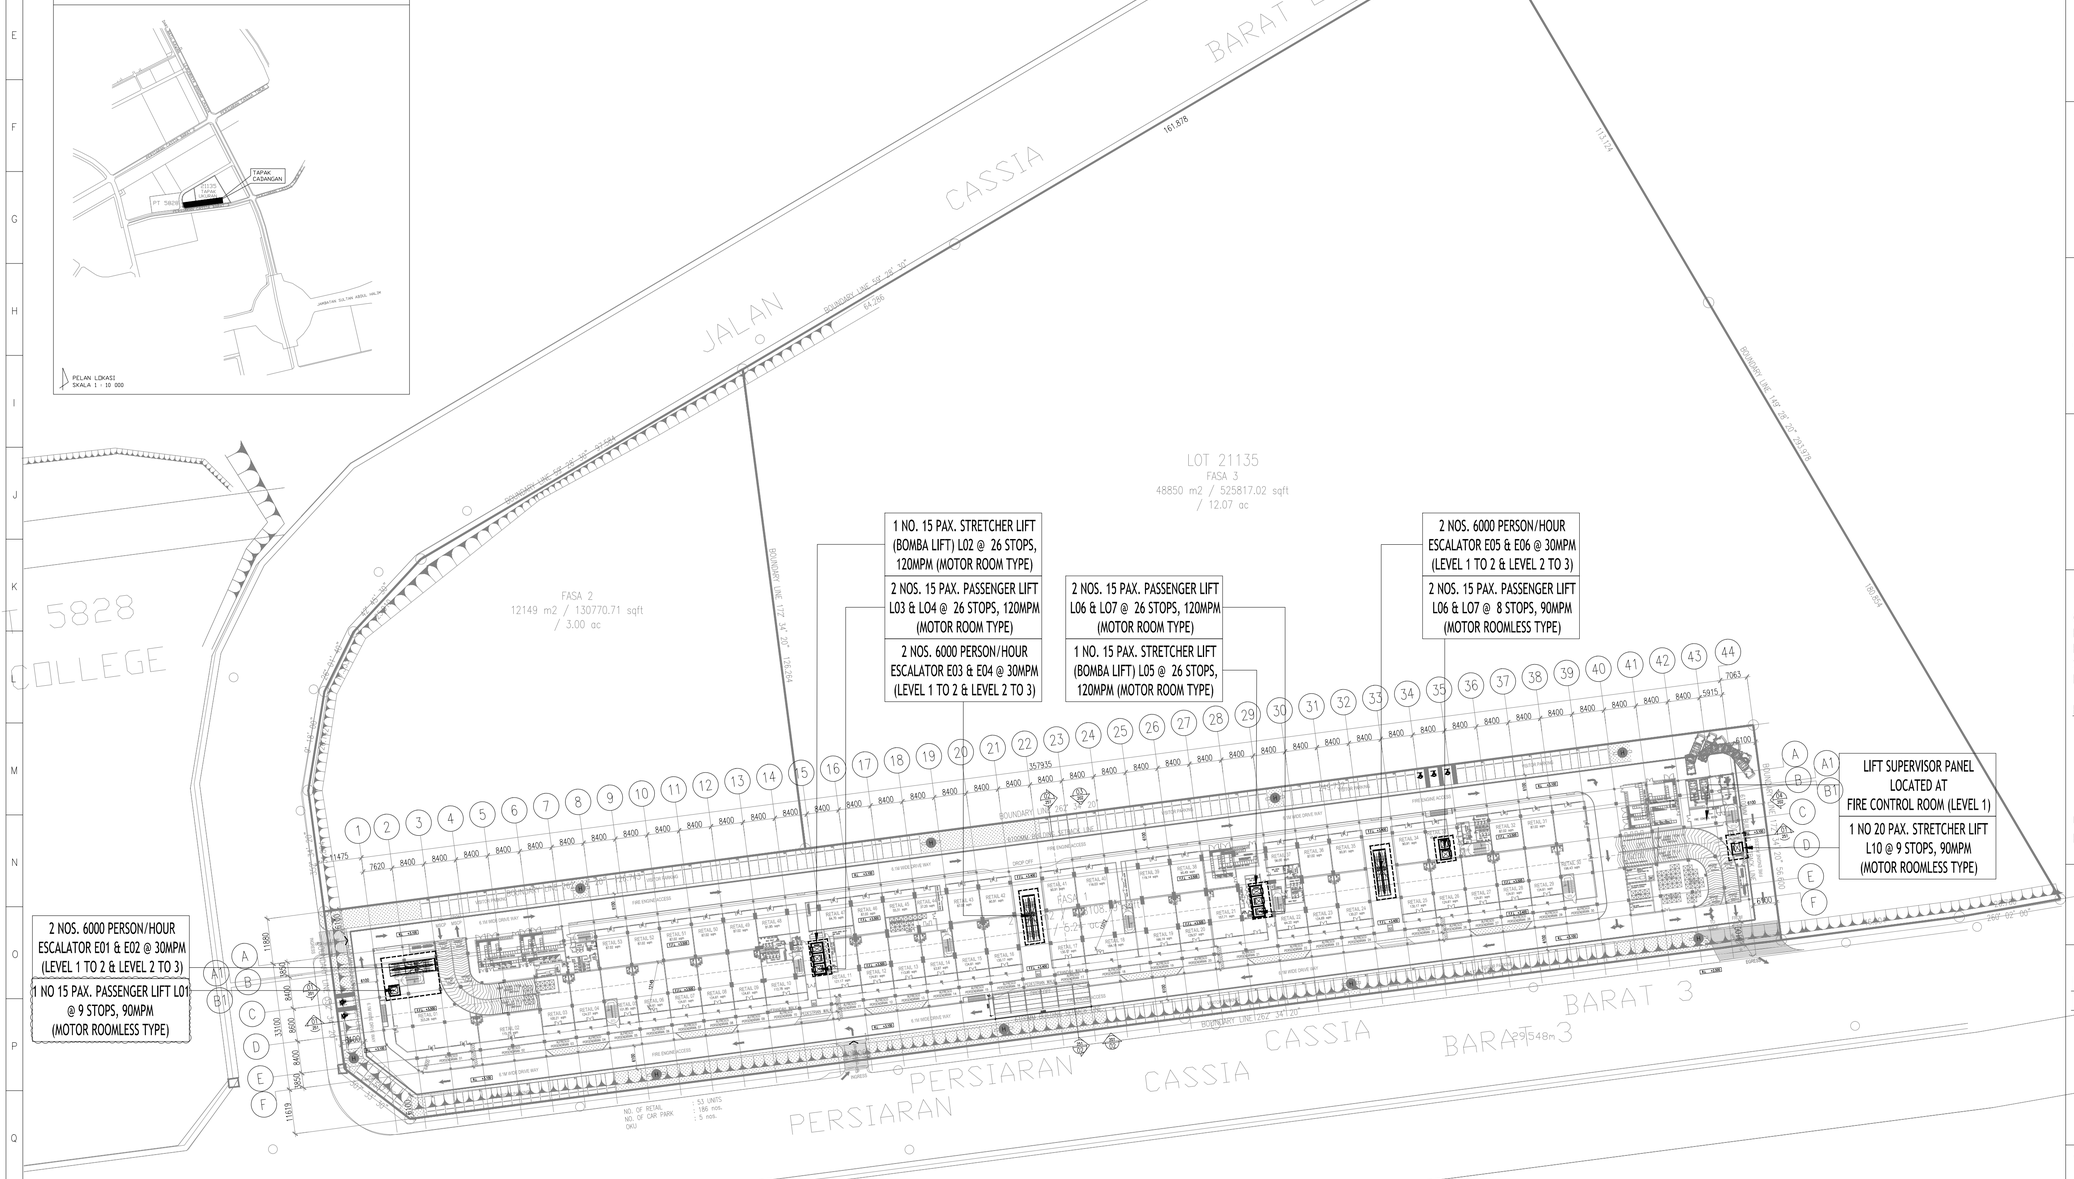

NOTES:
1. CONTRACTOR IS TO VERIFY ALL DIMENSION ON SITE.
2. DO NOT SCALE DRAWINGS.
3. ALL WORK TO COMPLY WITH THE RELEVANT CODES AND OTHER STATUTORY REQUIREMENTS AS WELL AS THE SPECIFICATION.
4. ALL VARIATIONS MUST BE APPROVED BY THE ENGINEER CONCERNED PRIOR TO THE COMMENCEMENT OF ANY WORK.

rev.	date.	amendments
0.	04 SEP'16	WORKING DRAWING

owner
PARAMOUNT PROPERTY (PW) SDN. BHD
WISMA PARAMOUNT, 1A (1ST FLOOR), LORONG BLM 1/1,
BANDAR LAGUNA MERBOK, 08000 SUNGAI PETANI, KEDAH
NO. TEL : 604 – 441 9191
NO. FAX : 604 – 441 9090

architect
BH YEW ARCHITECT (SP/Y61)
15TH FLOOR, BANGUNAN AMMETLIFE
NO.1, JALAN LUMUT, 50400 KUALA LUMPUR
TEL: (03) 4043–1346 FAX: (03) 4043–1349
EMAIL: ybhwa@nrasb.com.my

mechanical & electrical engineers
PERUNDING P.L.A.
Consulting Mechanical & Electrical Engineers.
8–01, WISMA PANTAI,
JALAN WISMA PANTAI,
12200 BUTTERWORTH,
PENANG.
TEL. NO. : (604) 3337990
FAX NO. : (604) 3317337
E–MAIL : project@pla–group.com

project
CADANGAN MEMBINA PEMBANGUNAN BERCAMPUR DI ATAS LOT 21135, PERSIARAN CASSIA BARAT 3, MUKIM 13, SEBERANG PERAI SELATAN, PULAU PINANG YANG MENGANDUNGI:–

FASA 1
A. 2 BLOK PANGSAPURI PERKHIDMATAN 18 TINGKAT (612 UNIT)
B. KEDAI PEJABAT 3 TINGKAT (196 UNIT)
C. 5 TINGKAT TEMPAT LETAK KENDERAAN

UNTUK : TETUAN PARAMOUNT PROPERTY (PW) SDN. BHD

services
LIFT SERVICES INSTALLATION

title
PELAN KUNCI, PELAN LOKASI & PELAN TAPAK
LIST OF DRAWINGS & LIFT LOCATION

drawing no. PLA15023–L/SITE (1)

scale :	1 : 800 (A1)	this sheet L01
drawn by :	CHUAH	
designed by :	CHUAH	
checked by :	IR. PAUL PHOR CHI WEI	next sheet L02
approved by :	IR. PAUL PHOR CHI WEI	

1 PRELIMINARY | 2 AUTHORITIES | 3 TENDER | 4 CONTRACT | 5 CONSTRUCTION | 6 AS BUILT