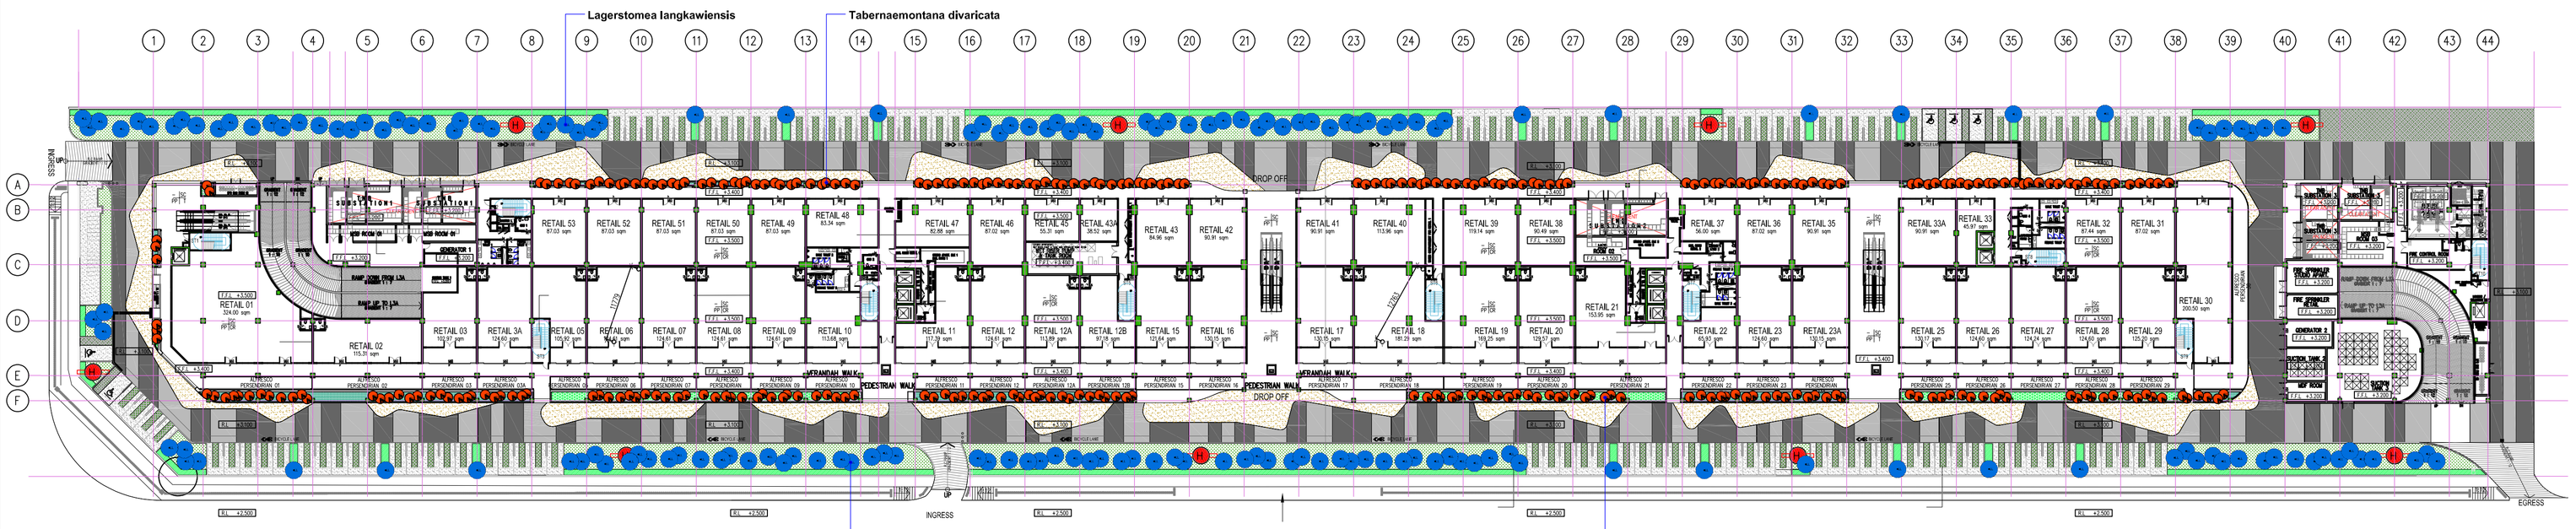

STRUCTURAL PLANTING PLAN
GROUND FLOOR LAYOUT PLAN
SCALE 1 : 550

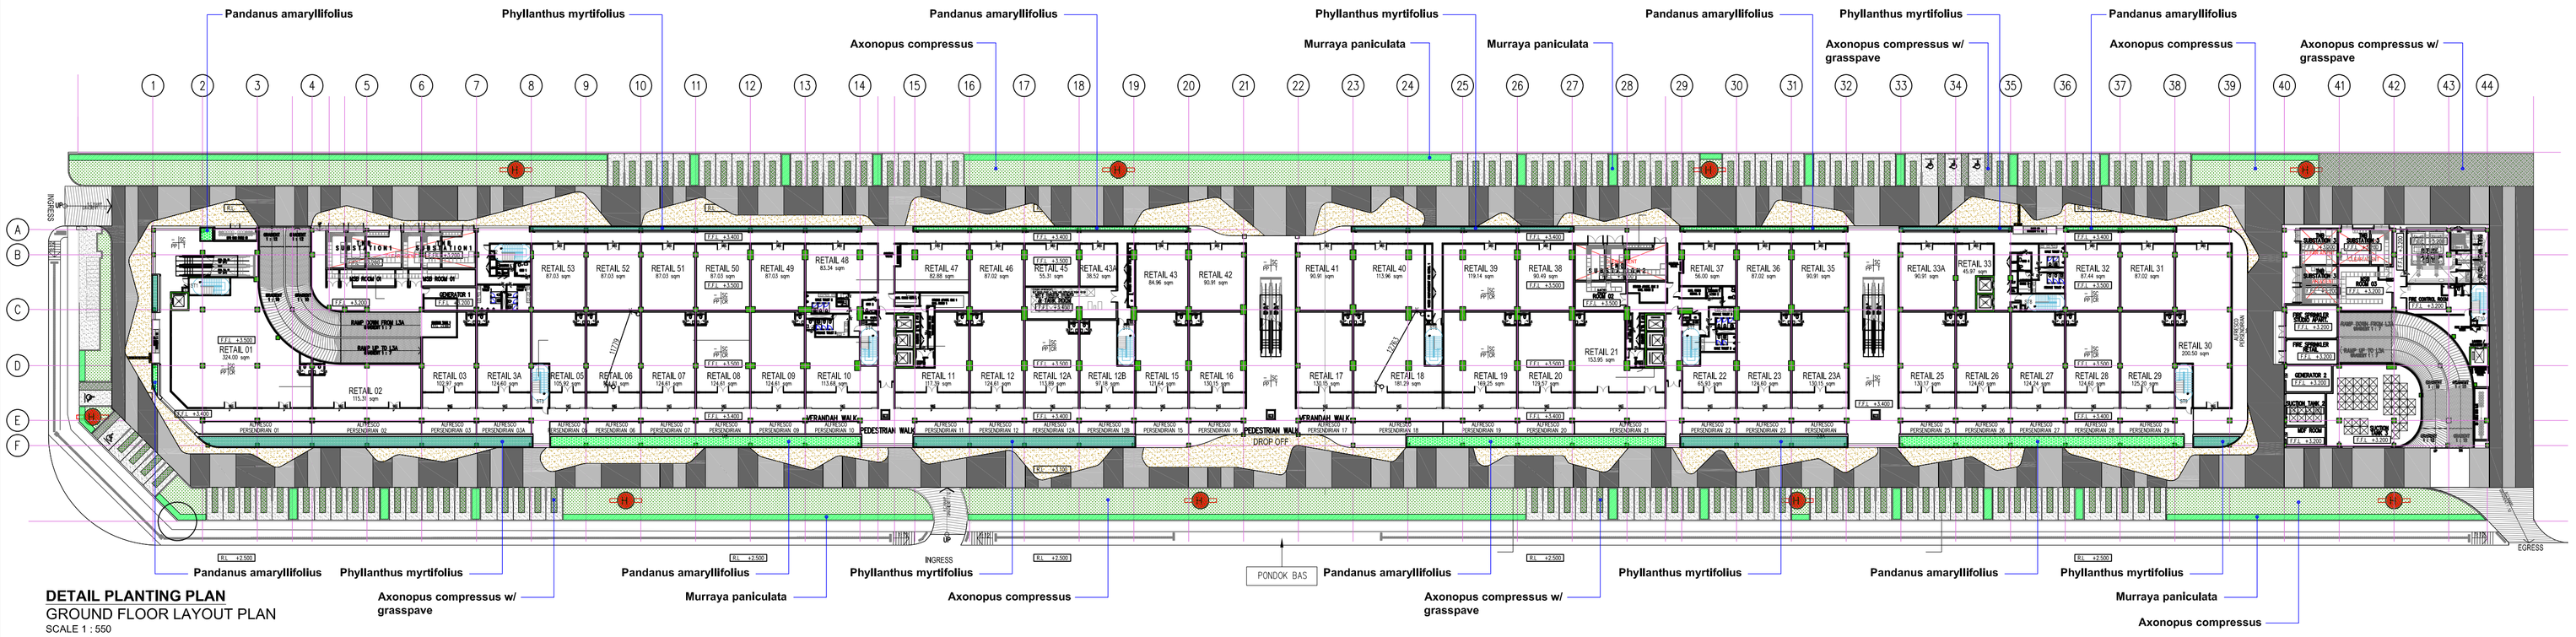

DETAIL PLANTING PLAN
GROUND FLOOR LAYOUT PLAN
SCALE 1 : 550

PLANTING SCHEDULE

SYM.	SCIENTIFIC NAME	COMMAN NAME	OVERALL HEIGHT (mm)	TRUNK DIAMETER (mm)	AREA (m^2)	QTY.
	TREES					
	Lagerstomea langkawiensis	Golden penda	4000mm	75mm	-	170 nos
	Tabernaemontana divaricata	Ceylon jasmine	1500mm	30mm	-	300 nos
	SHRUBS					
	Murayya paniculata	Orange jasmine	600mm	15mm	450 m^2	4500 nos
	Pandanus amaryllifolius	Pandan leave	450mm	-	250 m^2	2500 nos
	Phyllanthus myrtifolius	Mousetail Plant	300mm	-	240 m^2	4800 nos
	CLOSE TURFING					
	Axoponus compressus dwarf	Pearl grass	-	-	2100 m^2	2100 m

PLANTING IMAGES

Lagerstomea langkawiensis

Tabernaemontana divaricata

Axonopus compressus dwarf (Pearl grass)

Murraya paniculata

Pandanus amaryllifolius

Phyllanthus myrtifolius

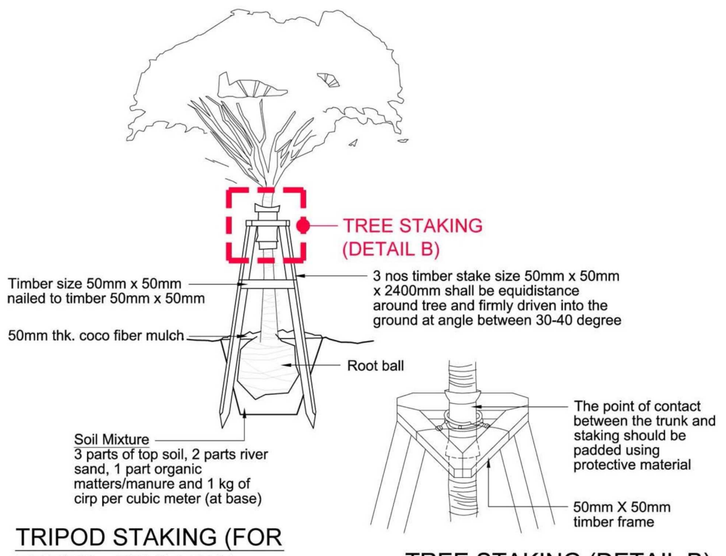

TRIPOD STAKING (FOR TREES >75MM DIA)

TREE STAKING (DETAIL B)

PROJECT :

UTROPOLIS PLOT 1

PROPOSED LANDSCAPE WORKS FOR CADANGAN MEMBINA PEMBANGUNAN BERCAMPUR DI ATAS LOT 21135, PERSIARAN CASSIA BARAT 3, MUKIM 13, SEBERANG PERAI SELATAN, PULAU PINANG YANG MENGANDUNGI:

A. 2 BLOK PANGSAPURI PERKHIDMATAN 18 TINGKAT (612 UNIT)
B. KEDAI PEJABAT 3 TINGKAT (196 UNIT)
C. 5 TINGKAT TEMPAT LETAK KENDERAAN

CLIENT :

PARAMOUNT PROPERTY (PW) SDN BHD

LANDSCAPE CONSULTANT :

LANDart
design sdn.bhd.
42, chow thye road, 10050, penang
Tel: 04-2299375 Fax: 04-2291928
email: info@landart.com.my
www.landart.com.my

COPYRIGHT
This drawing may not be reproduced or used without the written permission from LANDART DESIGN SDN. BHD.
Only figured dimension are to be worked. All dimensions which are to be confirmed on site. Only figured dimensions are to be work on. Discrepancies must be reported immediately to the landscape architect before the commencement of works.

DATE	REVISION	REF

SCALE : AS SHOWN	A1	DRAWN BY	: RF
UNIT : MM		CHECKED BY	: ATIF
DATE : MAY 2017		LANDSCAPE ARCHITECT	ATIF

DRAWING STATUS AND DATE :

CONSTRUCTION
DRAWING
15 MAY 2017

DRAWING TITLE :

GROUND FLOOR SOFTSCAPE PLAN
- STRUCTURAL PLANTING PLAN
- DETAIL PLANTING PLAN

PROJECT NO. :

15052(SB)

DRAWING NO. :	REV. :	SHEET NO. :
LA-15052-SS-GF-01	02	01 / 02

FILE :
15052-GF-00-MASTER PLAN RECOVER.DWG