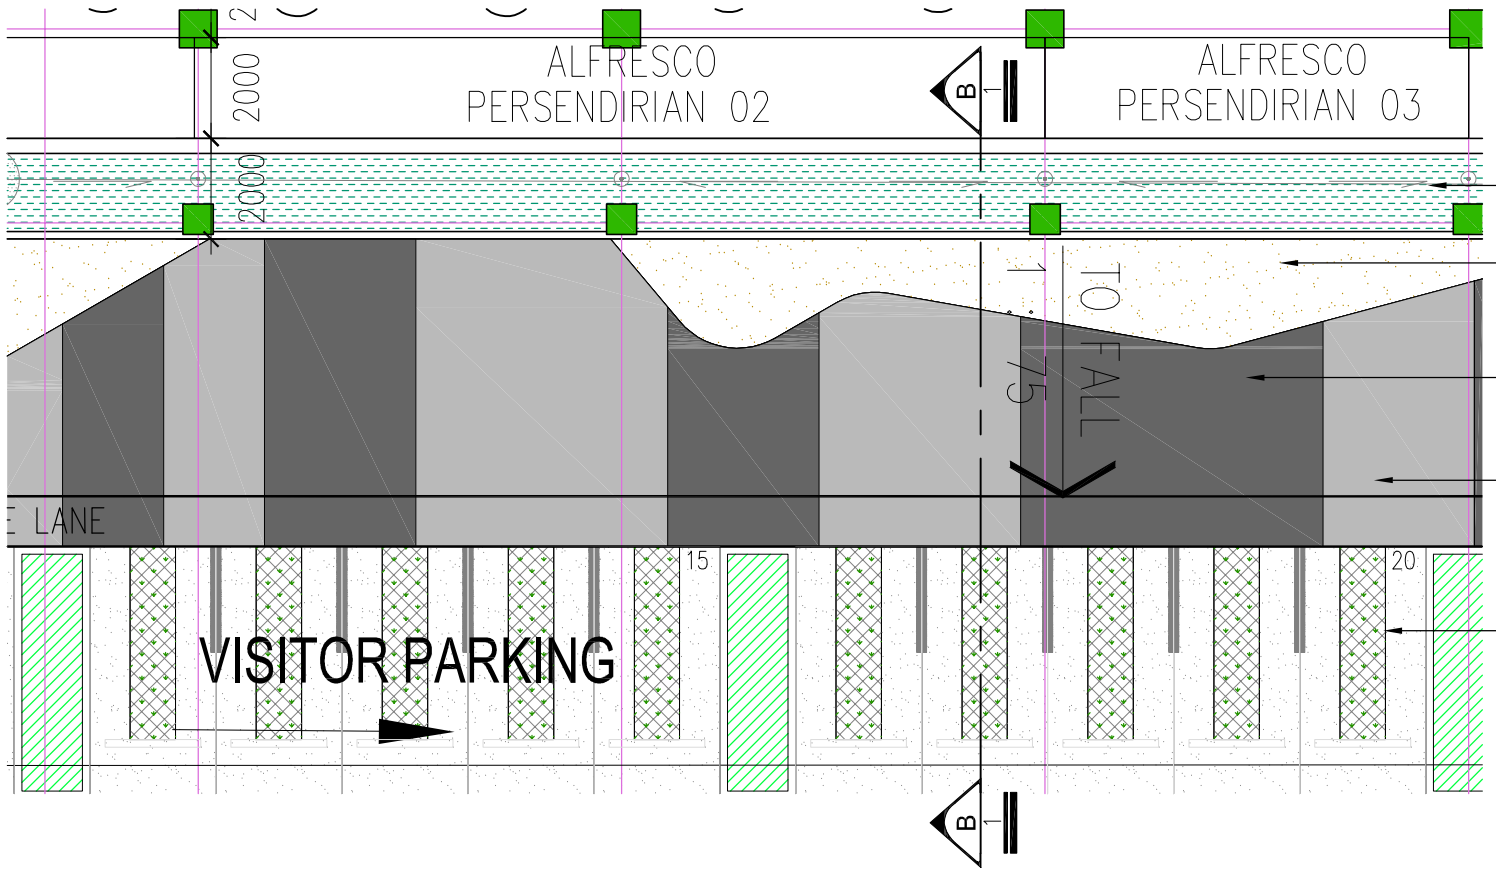

DETAIL D - PLANTER BOX

Driveway paving w/ 25mm sand washed concrete finish in Sand colour

Driveway paving w/ 25 mm sand washed concrete finish in Dark Grey colour w/ 5mm (d) x 5mm (t) groove line at 100mm apart

Driveway paving w/ 25mm sand washed concrete finish in Natural Grey colour w/ 5mm (d) x 5mm (t) groove line at 100mm apart

DETAIL C - PARKING PAVING

DETAIL PLAN B-1

GF : DETAIL B - DRIVEWAY PAVING

SCALE 1 : 200

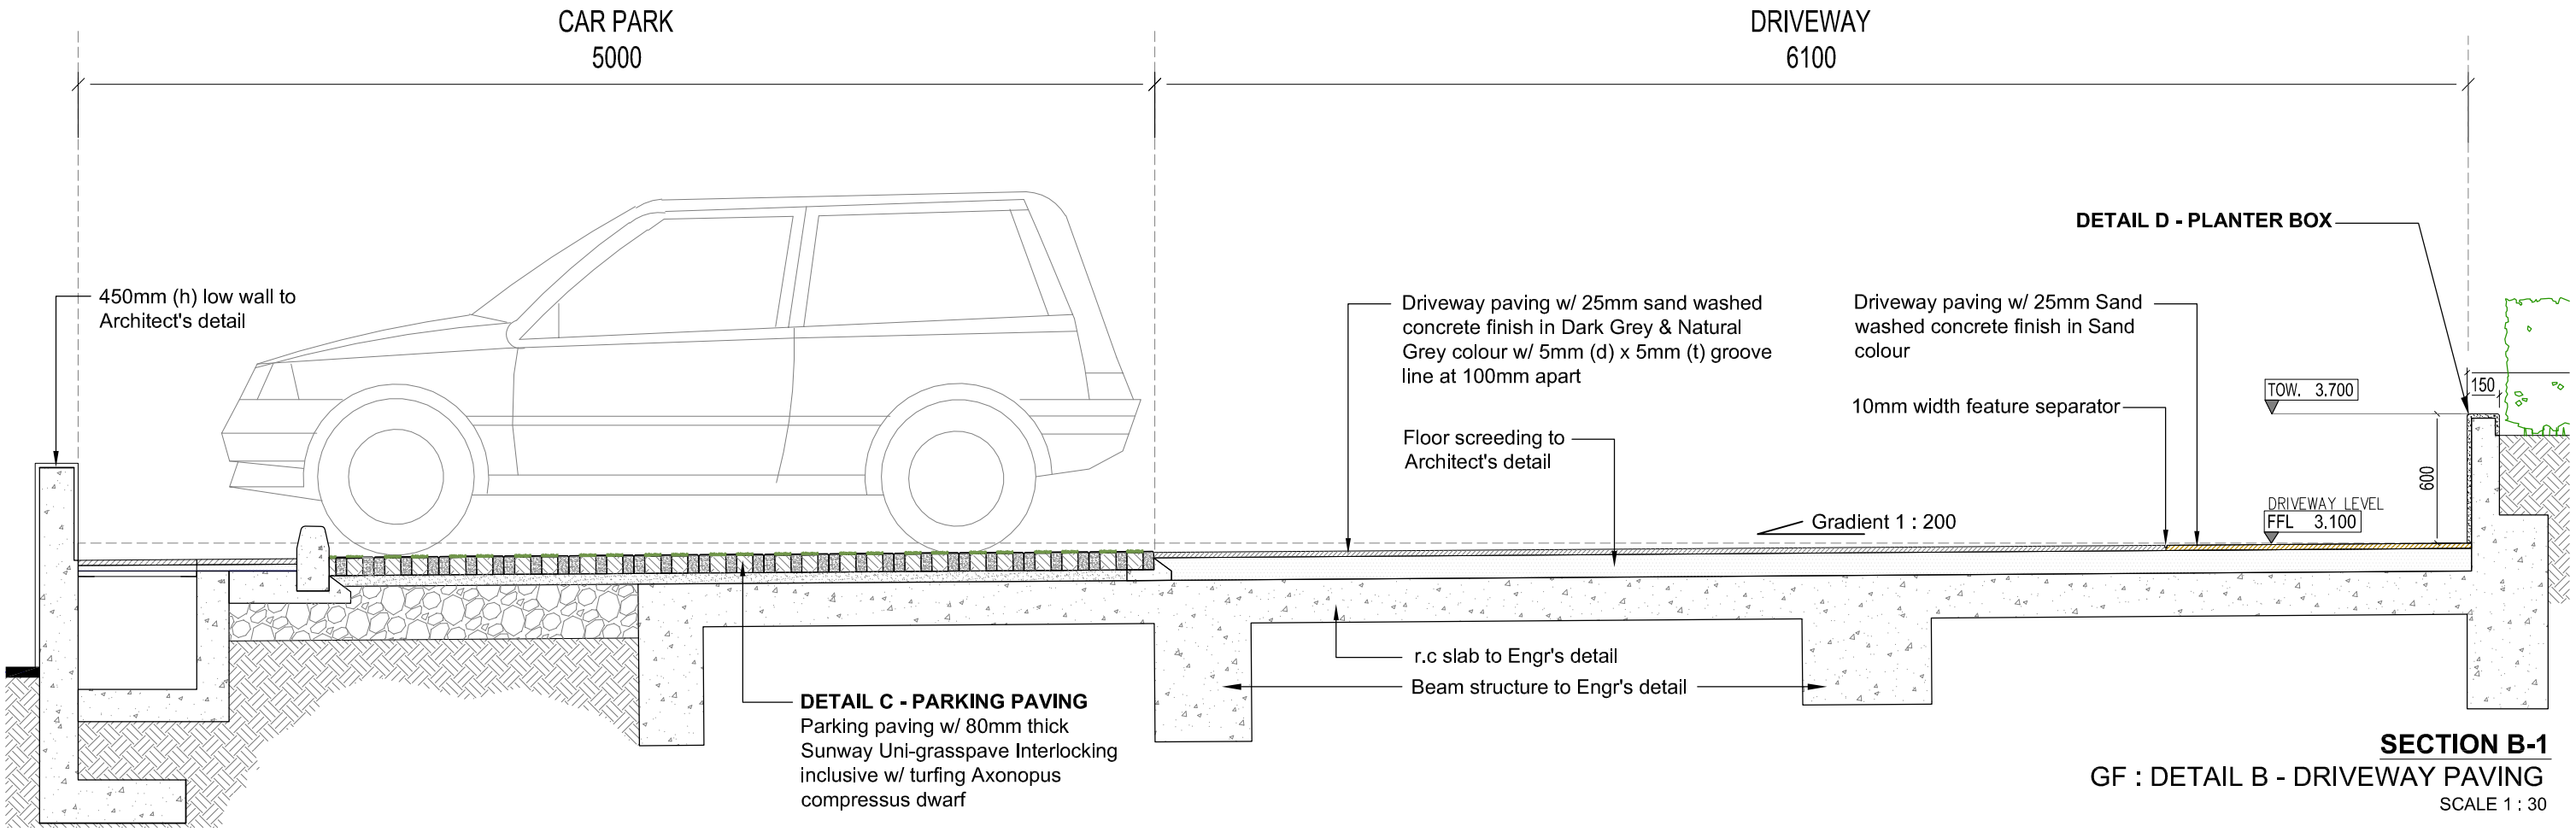

SECTION B-1

GF : DETAIL B - DRIVEWAY PAVING

SCALE 1 : 30

This drawing may not be reproduced or used without the written permission from LANDART DESIGN SDN. BHD.

LANDart design sdn. bhd.
42, Chow Thye Road, 10050, Penang, Malaysia
Tel: +604-2299 375 / 530 Fax: +604-229 1928
email: info@landart.com.my
www.landart.com.my

PROJECT
UTROPOLIS - PLOT 1
PROPOSED LANDSCAPE WORKS FOR CADANGAN MEMBINA PEMBANGUNAN BERCAMPUR DI ATAS LOT 21135, PERSIARAN CASSIA BARAT 3, MUKIM 13, SEBERANG PERAI SELATAN, PULAU PINANG YANG MENGANDUNGI:
A. 2 BLOK PANGSAPURI PERKHIDMATAN 18 TINGKAT (612 UNIT)
B. KEDAI PEJABAT 3 TINGKAT (196 UNIT)
C. 5 TINGKAT TEMPAT LETAK KENDERAAN

DRAWING TITLE
GF : DETAIL B - DRIVEWAY PAVING
- DETAIL PLAN & SECTION B1-B1

CLIENT
PARAMOUNT PROPERTY (PW) SDN. BHD.

DRAWING STATUS AND DATE :
CONSTRUCTION DRAWING
15 MAY 2017

DATE	REVISED	REF.

SCALE : AS SHOWN	A3	DRAWING NO : LA-15052-HD-GF-06	REV. 02
UNIT : MM		SHEET NO. 06 / --	PROJECT NO. 15052
DATE : MAY 2017		
DRAWN BY : RF		
CHECKED BY : ATiF		FILE : 15052-GF-02-DETAIL B-DRIVEWAY PAVING.DWG

LAD-DWGTEMPLATE_A3 | V.2015.1

z:\team b\landart project team b\15052 (sb) - utropolis paramount plot 1\15_construction drawing\v3 groundfloor\15052-gf-02-detail b-driveway paving.dwg