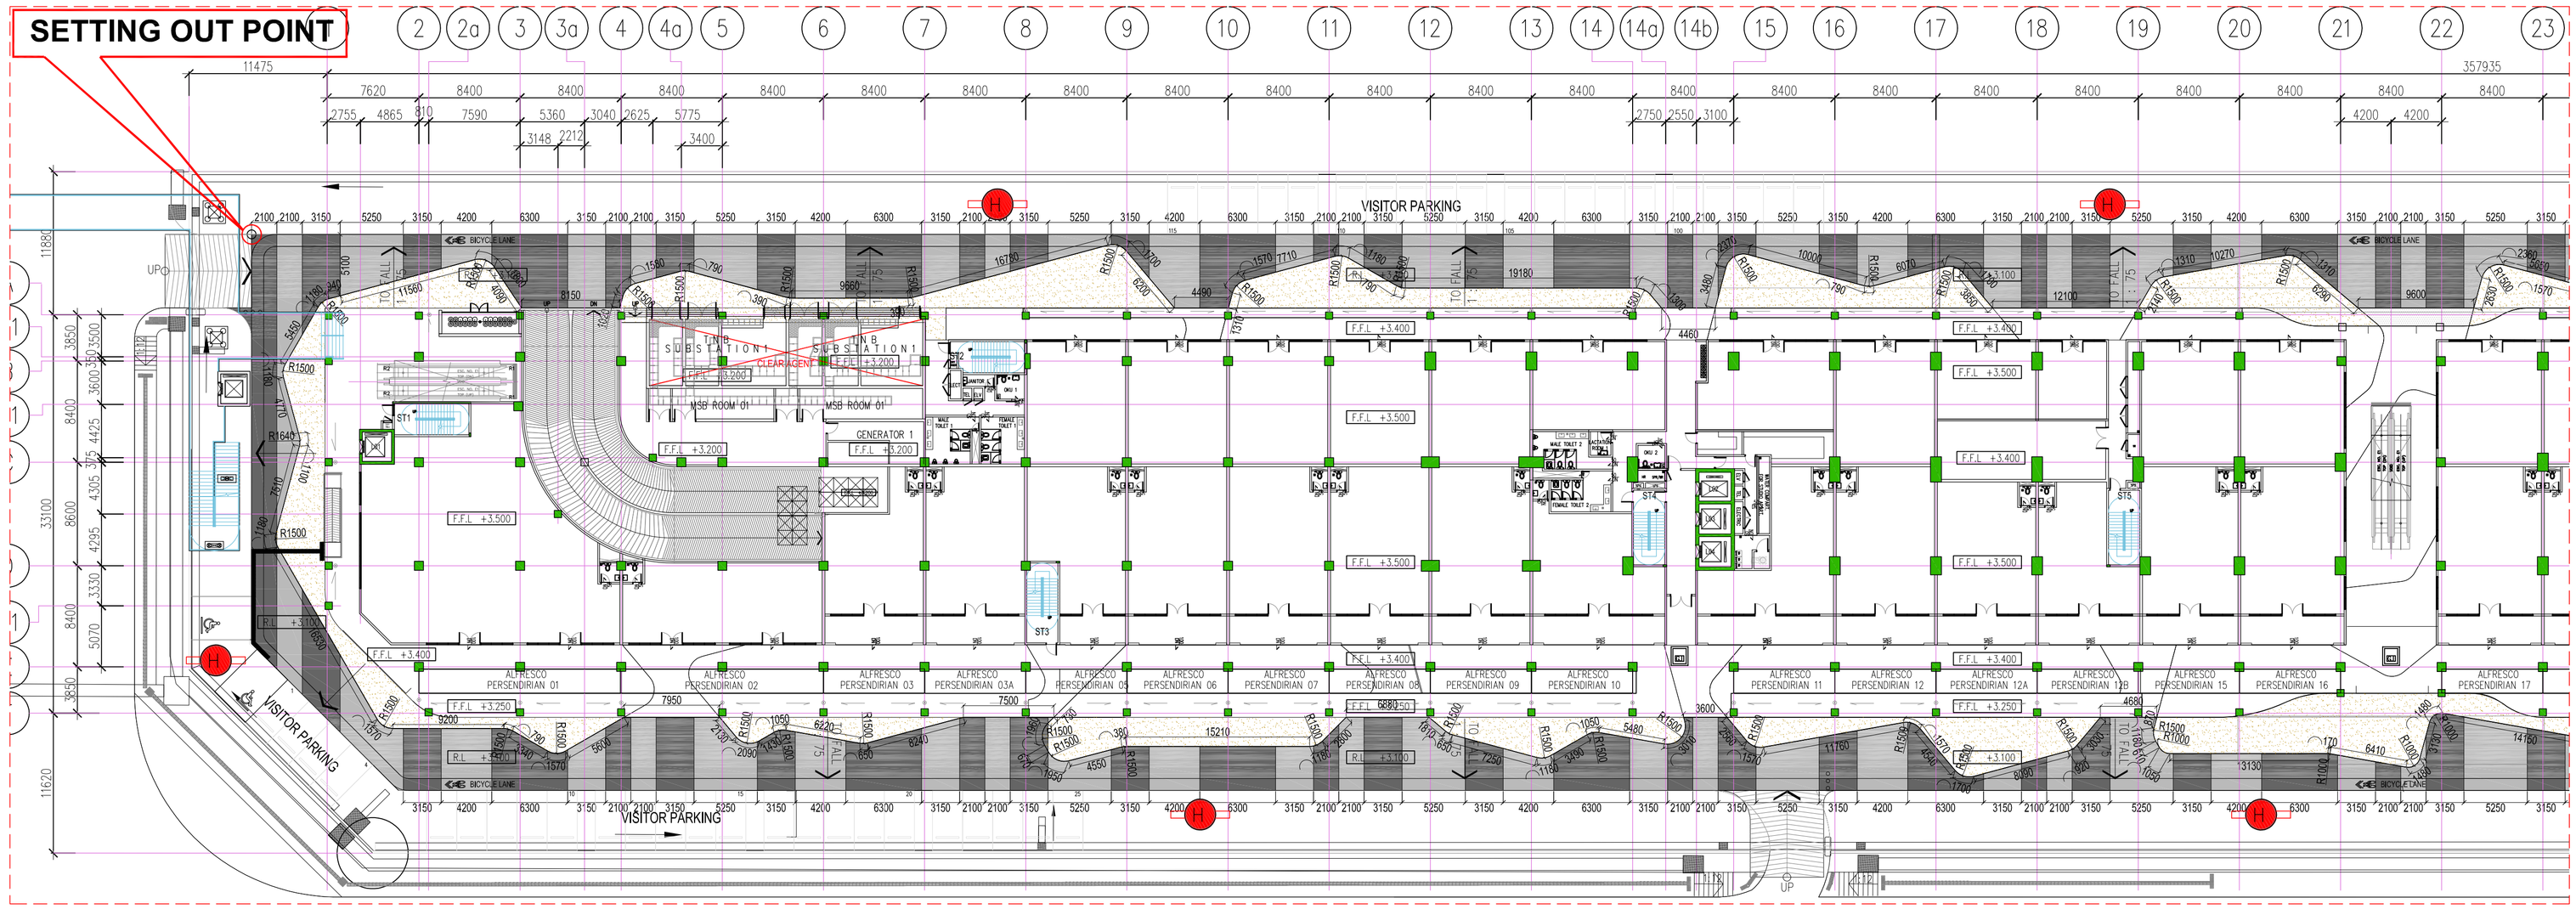

ENLARGEMENT PLAN B1-1
GF : SETTING OUT PLAN
SCALE 1 : 300

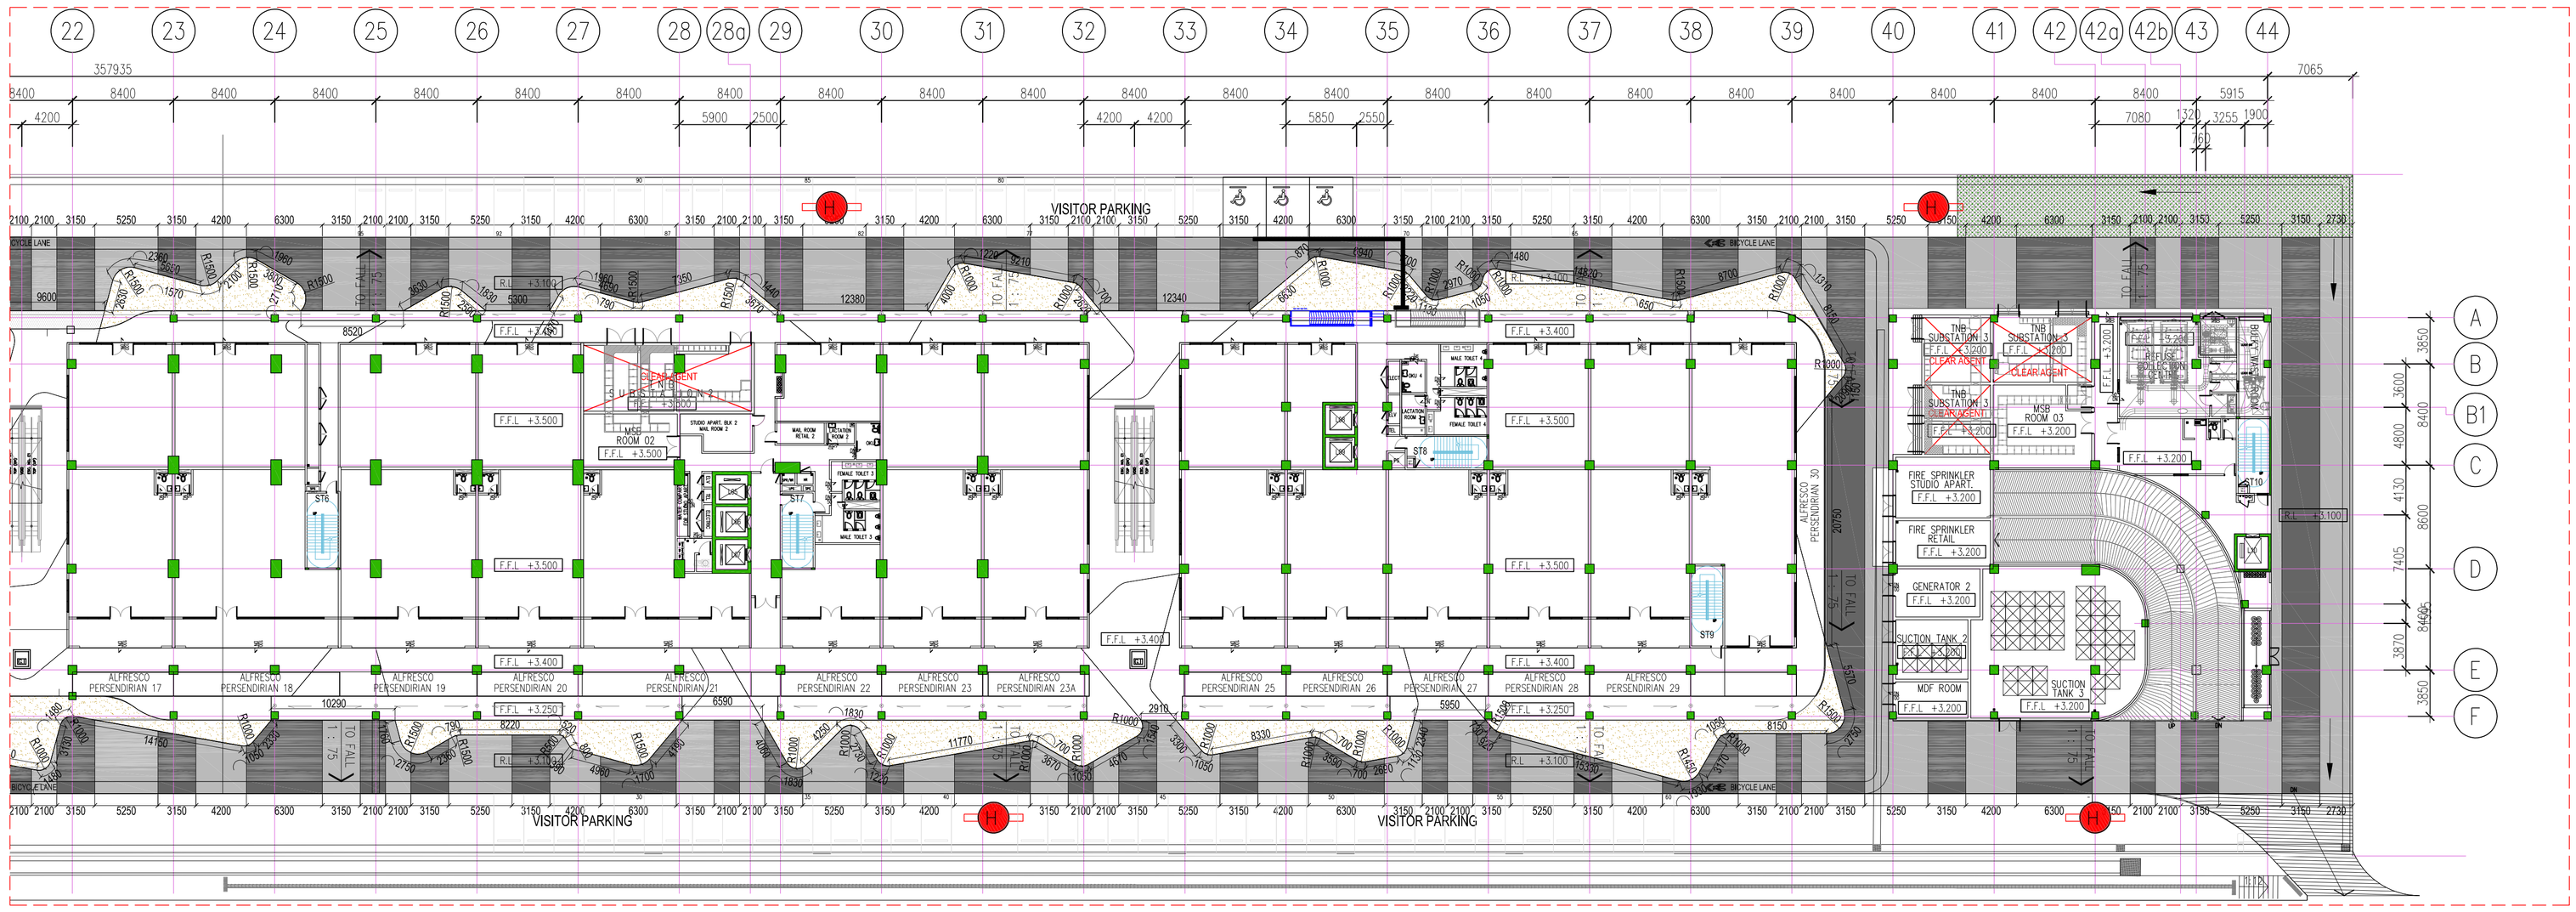

ENLARGEMENT PLAN B1-2
GF : SETTING OUT PLAN
SCALE 1 : 300

PROJECT :

UTROPOLIS PLOT 1

PROPOSED LANDSCAPE WORKS FOR CADANGAN MEMBINA PEMBANGUNAN BERCAMPUR DI ATAS LOT 21135, PERSIARAN CASSIA BARAT 3, MUKIM 13, SEBERANG PERAI SELATAN, PULAU PINANG YANG MENGANDUNGI:

A. 2 BLOK PANGSAPURI PERKHIDMATAN 18 TINGKAT (612 UNIT)
B. KEDAI PEJABAT 3 TINGKAT (196 UNIT)
C. 5 TINGKAT TEMPAT LETAK KENDERAAN

CLIENT :

PARAMOUNT PROPERTY (PW) SDN BHD

LANDSCAPE CONSULTANT :

LANDart
design sdn. bhd.
42, chow thye road, 10050, penang
Tel: 04-2299375 Fax: 04-2291928
email: info@landart.com.my
www.landart.com.my

COPYRIGHT
This drawing may not be reproduced or used without the written permission from LANDART DESIGN SDN. BHD.
Only figured dimension are to be worked. All dimensions which are to be confirmed on site. Only figured dimensions are to be work on.
Discrepancies must be reported immediately to the landscape architect before the commencement of works.

DATE	REVISION	REF

SCALE : AS SHOWN	A1	DRAWN BY	: RF
UNIT : MM		CHECKED BY	: ATIF
DATE : AUG 2017		LANDSCAPE ARCHITECT	: ATIF

DRAWING STATUS AND DATE :

CONSTRUCTION DRAWING
15 MAY 2017

DRAWING TITLE :

ENLARGEMENT PLAN
-GF: DRIVEWAY PAVING SETTING OUT PLAN

PROJECT NO. :

15052(SB)

DRAWING NO. :	REV. :	SHEET NO. :
LA-15052-HD-GF-08	03	08 / 11

FILE : 15052-GF-02-DETAIL B1-DRIVEWAY PAVING SETTING OUT PL