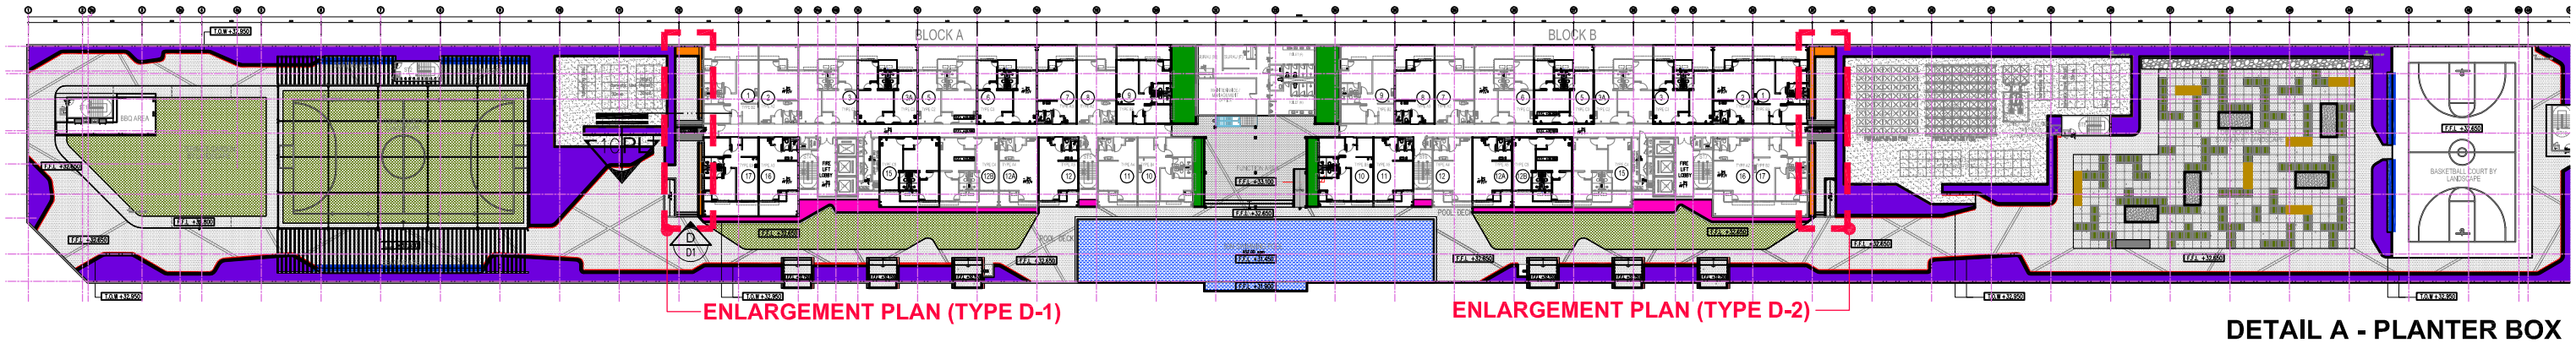

DETAIL A - PLANTER BOX

PODIUM LANDSCAPE : PLANTER BOX PLAN

SCALE 1 : 900

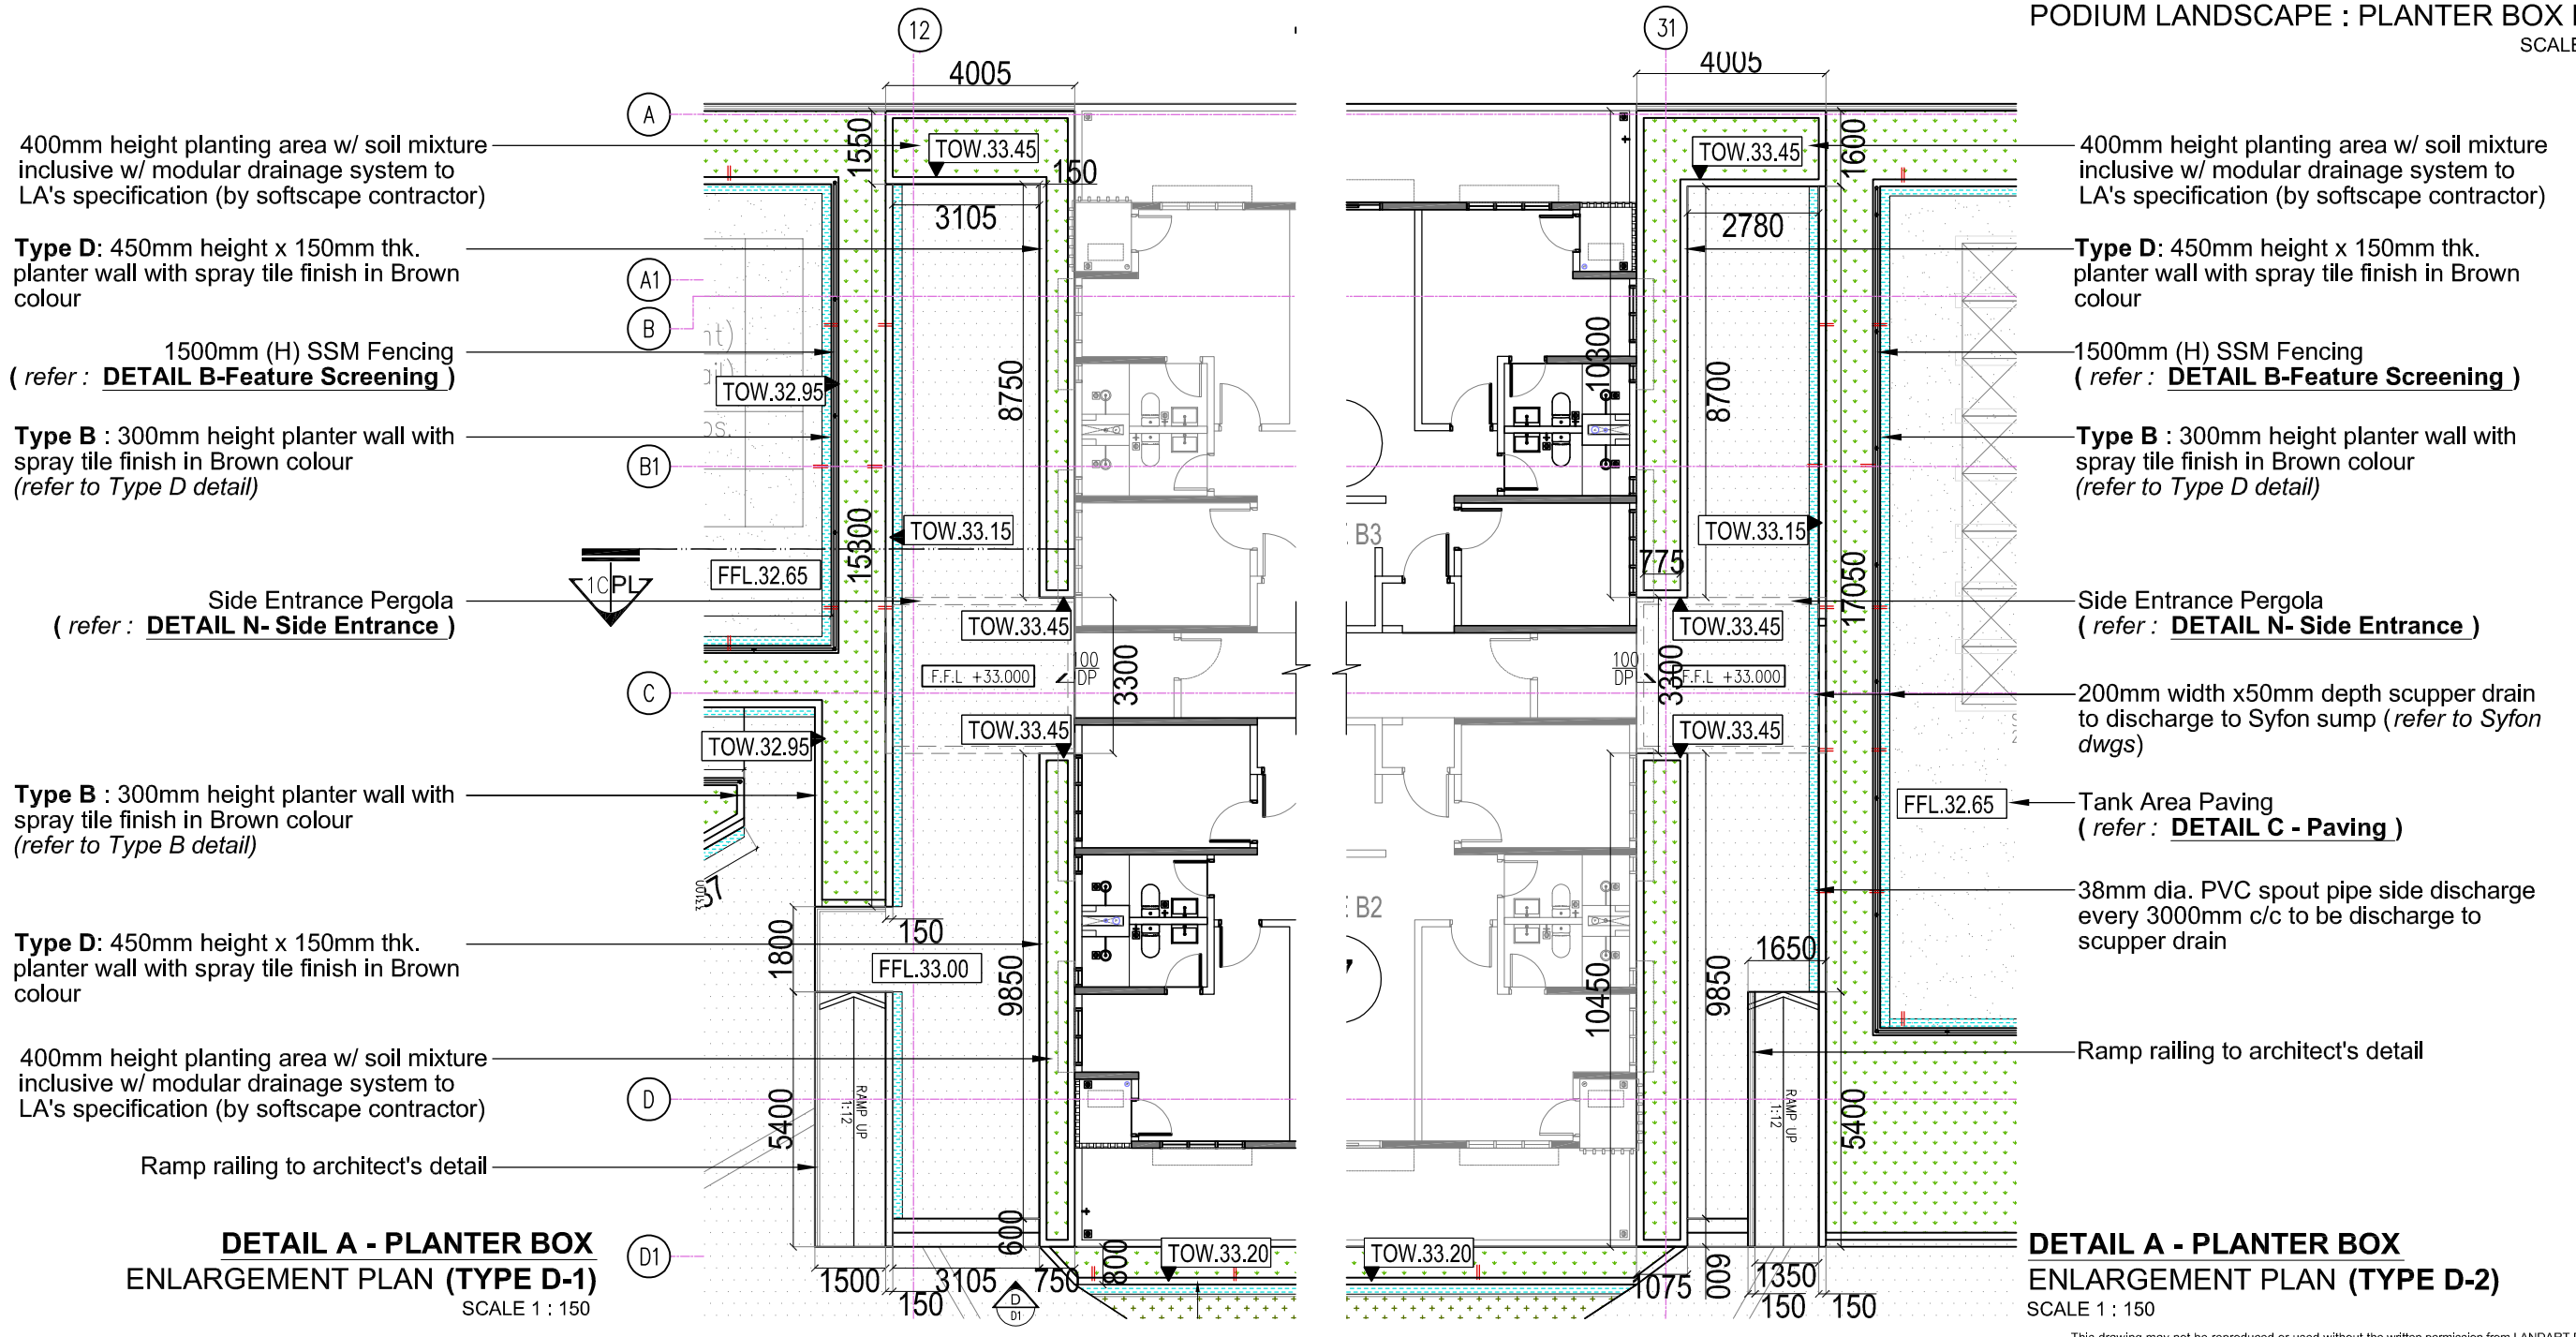

DETAIL A - PLANTER BOX

ENLARGEMENT PLAN **(TYPE D-1)**

SCALE 1 : 150

DETAIL A - PLANTER BOX

ENLARGEMENT PLAN **(TYPE D-2)**

SCALE 1 : 150

This drawing may not be reproduced or used without the written permission from LANDART DESIGN

LANDart design sdn.bhd.
42, Chow Thye Road, 10050, Penang, Malaysia
Tel: +604-2299 375 / 530 Fax: +604-229 1928
email: info@landart.com.my
www.landart.com.my

PROJECT
PLOT 1
PROPOSED LANDSCAPE WORKS FOR CADANGAN MEMBINA PEMBANGUNAN BERCAMPUR DI ATAS LOT 21135, PERSIARAN CASSIA BARAT 3, MUKIM 13, SEBERANG PERAI SELATAN, PULAU PINANG YANG MENGANDUNGI:
A. 2 BLOK PANGSAPURI PERKHIDMATAN 18 TINGKAT (612 UNIT)
B. KEDAI PEJABAT 3 TINGKAT (196 UNIT)
C. 5 TINGKAT TEMPAT LETAK KENDERAAN

DRAWING TITLE
DETAIL A - PLANTER BOX
(TYPE C) LAYOUT PLAN, ENLARGEMENT D-1 & D-2

CLIENT
PARAMOUNT PROPERTY (PW) SDN. BHD.

DRAWING STATUS AND DATE :
CONSTRUCTION DRAWING
25 JULY 2018

DATE	REVISED	REF.

SCALE : AS SHOWN	A3	DRAWING NO : LA-15052-HD-PD-06	REV. 05
UNIT : MM		SHEET NO. 24 / --	PROJECT NO. 15052
DATE : JUL 2018		
DRAWN BY : RF		
CHECKED BY : ATIF		FILE : 15052-PD-01-DETAIL A-PLANTER BOX SECTION DETAIL-T