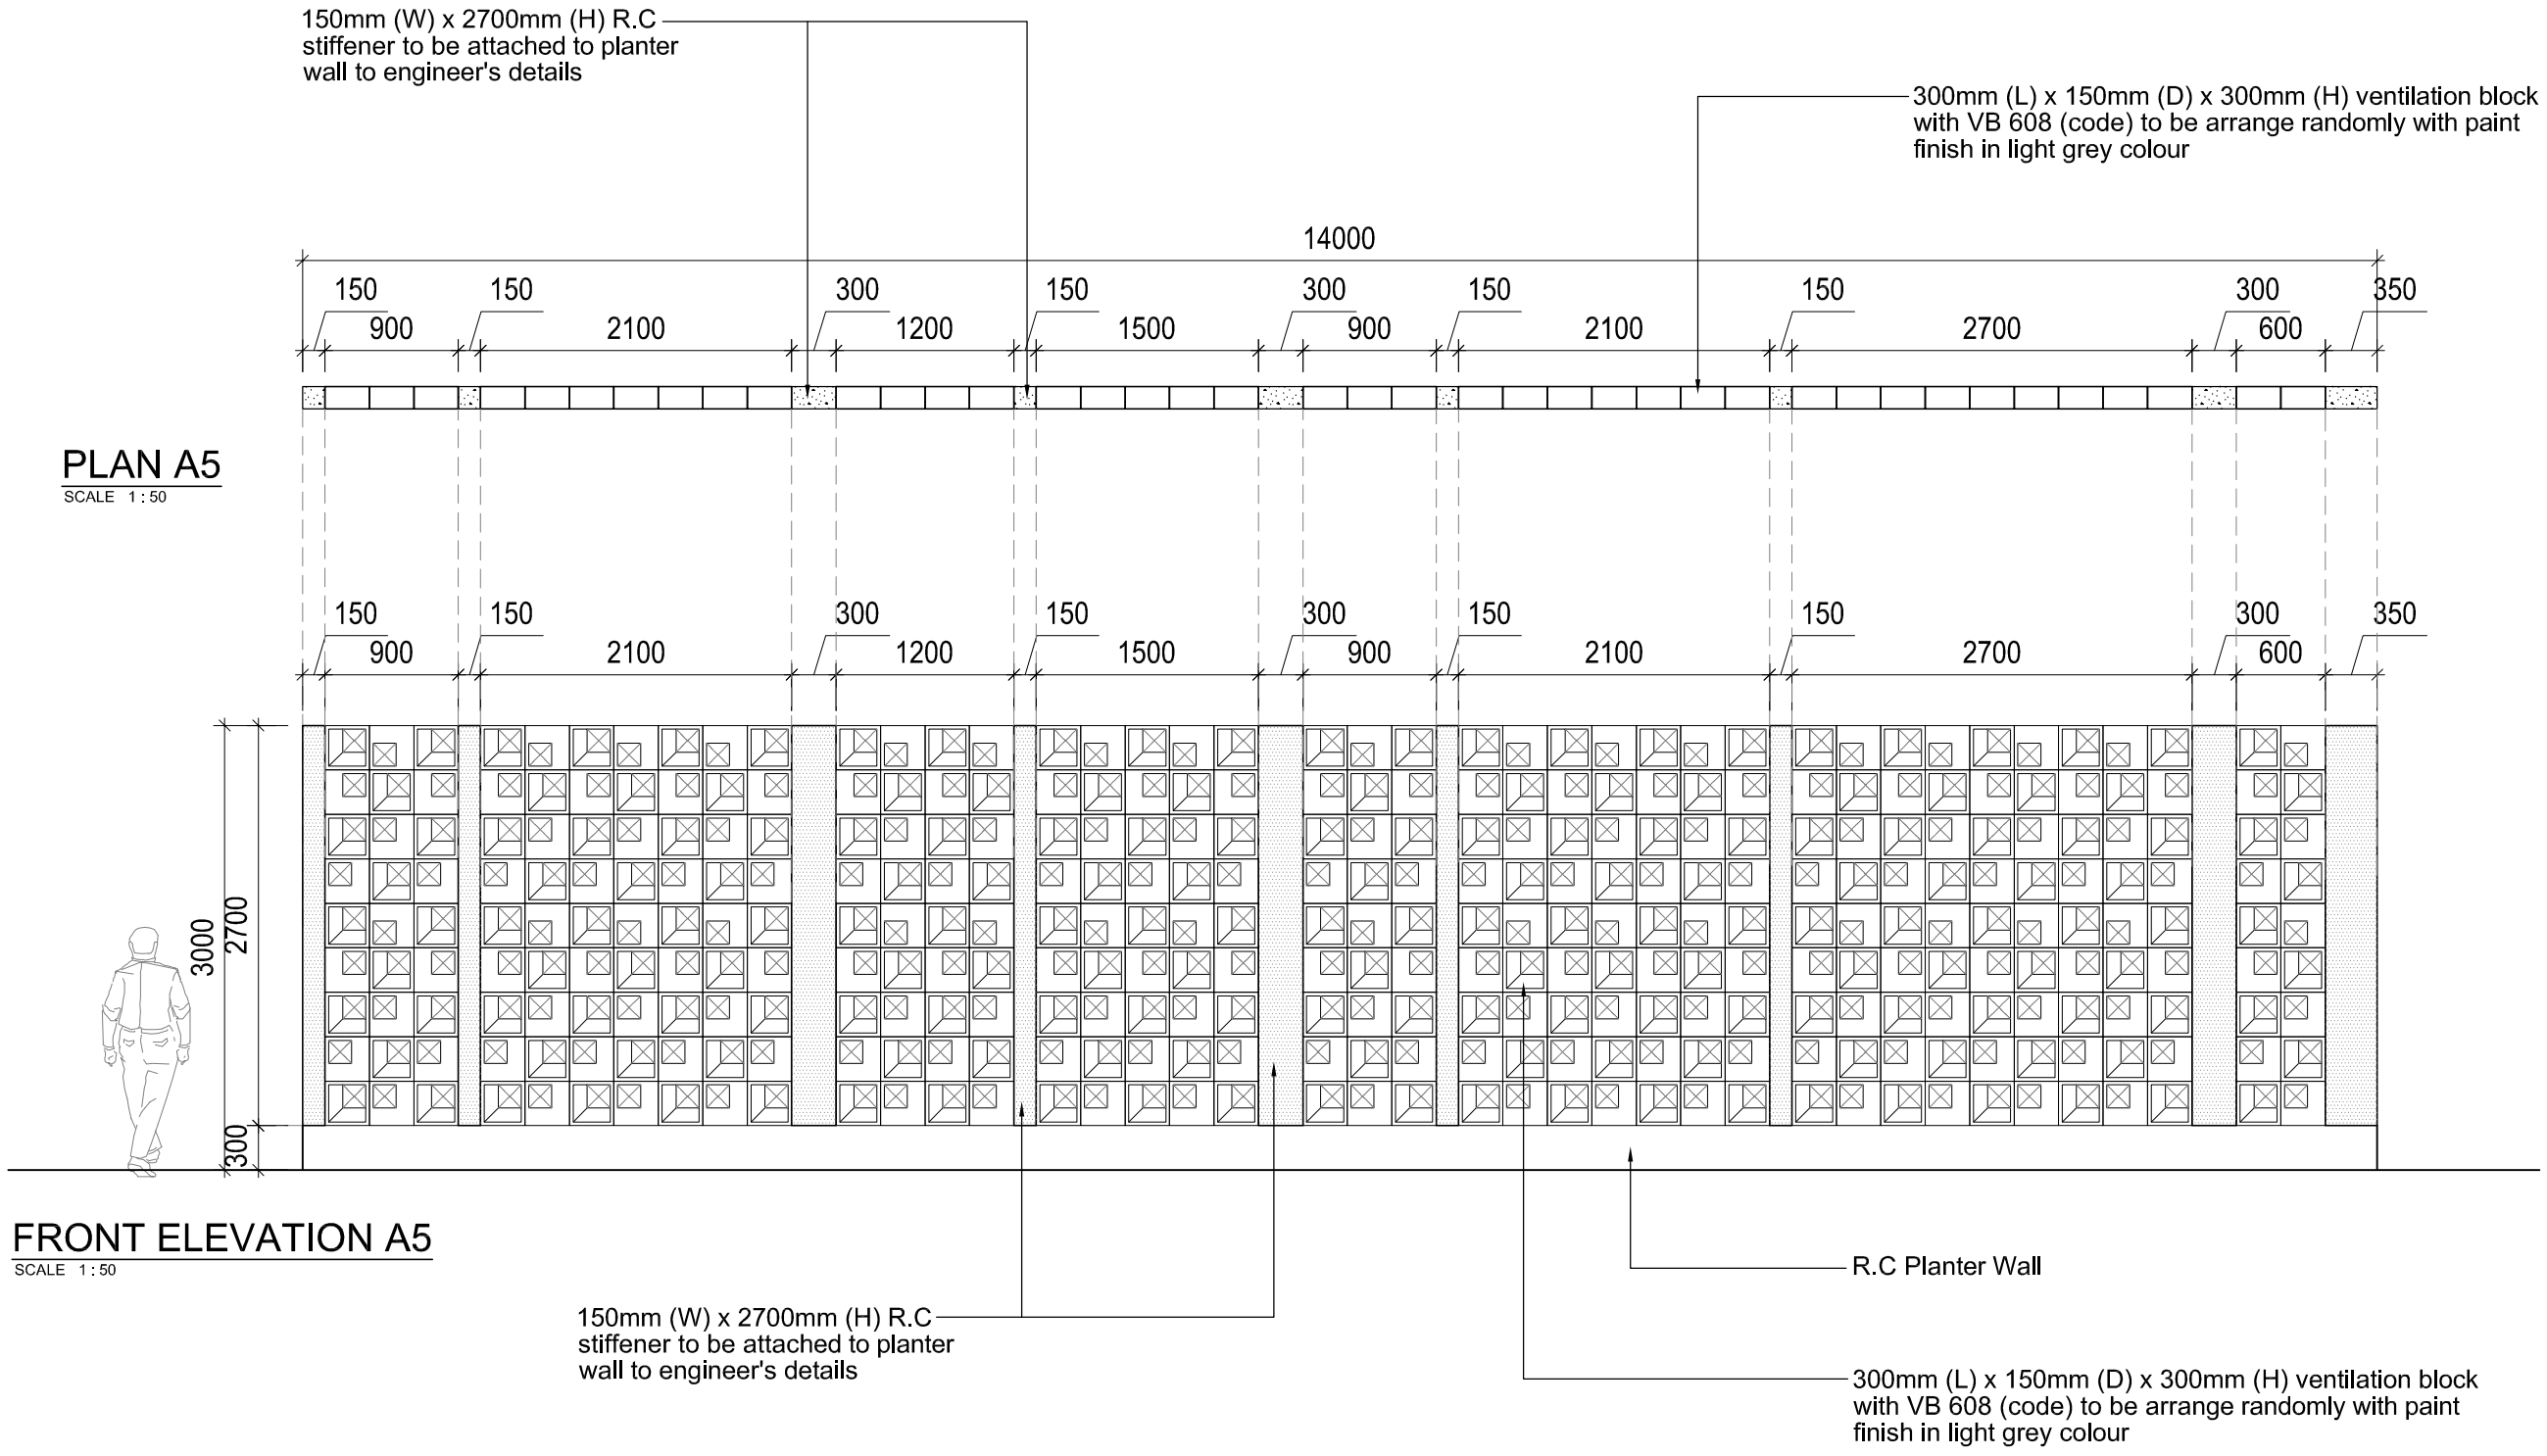

PLAN A5
SCALE 1 : 50

FRONT ELEVATION A5
SCALE 1 : 50

NOTE: R.C stiffener length to be adjust based on site condition

This drawing may not be reproduced or used without the written permission from LANDART DESIGN

LANDart design sdn.bhd.
42, Chow Thye Road, 10050, Penang, Malaysia
Tel: +604-2299 375 / 530 Fax: +604-229 1928
email: info@landart.com.my
www.landart.com.my

PROJECT
PLOT 1
PROPOSED LANDSCAPE WORKS FOR CADANGAN MEMBINA PEMBANGUNAN BERCAMPUR DI ATAS LOT 21135, PERSIARAN CASSIA BARAT 3, MUKIM 13, SEBERANG PERAI SELATAN, PULAU PINANG YANG MENGANDUNGI:
A. 2 BLOK PANGSAPURI PERKHIDMATAN 18 TINGKAT (612 UNIT)
B. KEDAI PEJABAT 3 TINGKAT (196 UNIT)
C. 5 TINGKAT TEMPAT LETAK KENDERAAN

DRAWING TITLE
DETAIL B - FEATURE SCREENING
PLAN A5 & FRONT ELEVATION A5

CLIENT
PARAMOUNT PROPERTY (PW) SDN. BHD.

DRAWING STATUS AND DATE :
CONSTRUCTION DRAWING
20 NOV 2018

DATE	REVISED	REF.

SCALE : AS SHOWN A3
UNIT : MM
DATE : NOVEMBER 2018
DRAWN BY : AINI/RASYIDI
CHECKED BY : ATIF

DRAWING NO : LA-15052-HD-PD-08f REV. 05
SHEET NO. 35 / --
PROJECT NO. 15052
FILE : 15052-PD-04-FEATURE SCREENING REV.DWG

LAD-DWGTEMPLATE_A3 | V.2015.1

Y:\team b\landart project team b\15052 (ab) - utropolis paramount plot 1\15_construction drawing\15052-pd-04-feature screening rev.dwg