


## FUTSAL COURT
### TYPICAL SECTION I1-I1'
SCALE 1 :100

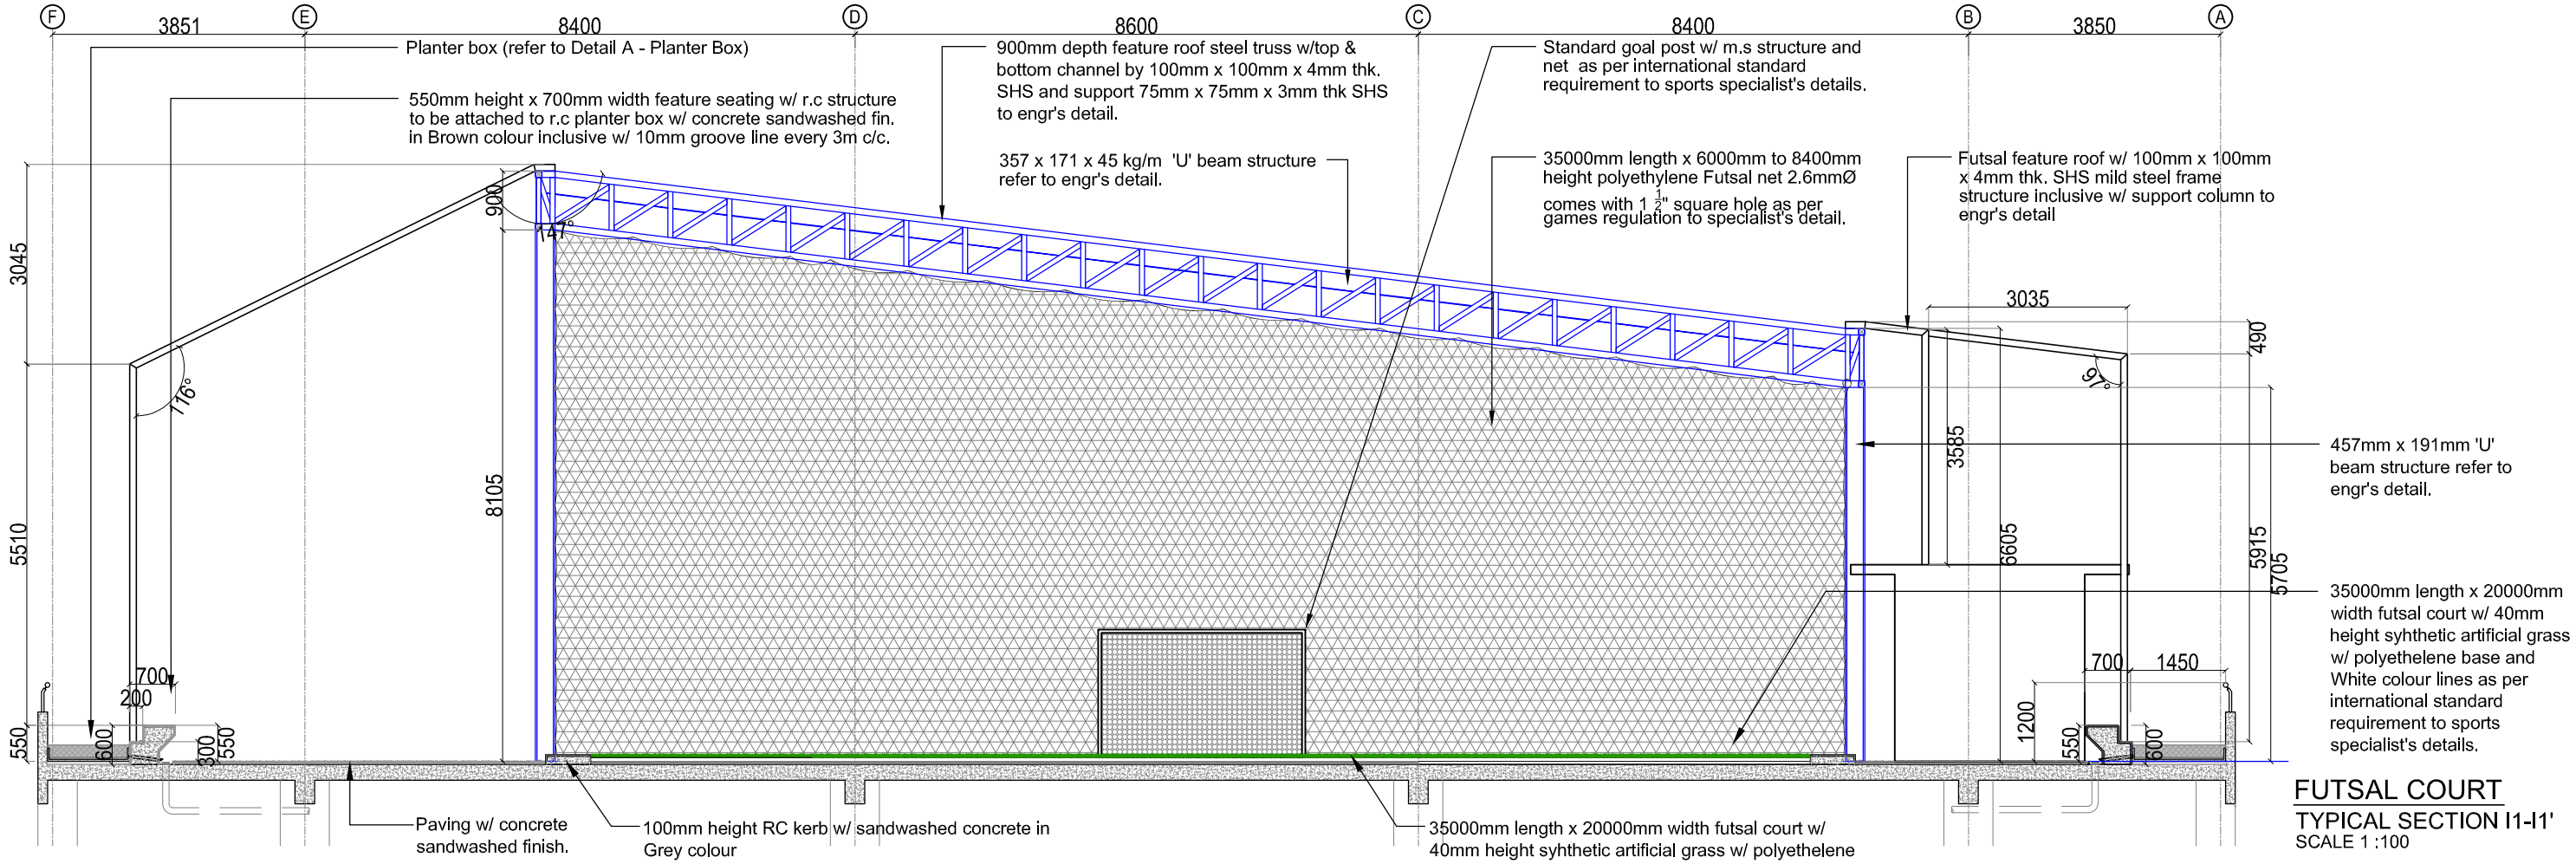


## FUTSAL COURT
### TYPICAL SECTION I2-I2'
SCALE 1 :100

This drawing may not be reproduced or used without the written permission from LANDART DESIGN

LANDart design sdn.bhd.
42, Chow Thye Road, 10050, Penang, Malaysia
Tel: +604-2299 375 / 530 Fax: +604-229 1928
email: info@landart.com.my
www.landart.com.my

PROJECT
PLOT 1
PROPOSED LANDSCAPE WORKS FOR CADANGAN MEMBINA PEMBANGUNAN BERCAMPUR DI ATAS LOT 21135, PERSIARAN CASSIA BARAT 3, MUKIM 13, SEBERANG PERAI SELATAN, PULAU PINANG YANG MENGANDUNGI:
A. 2 BLOK PANGSAPURI PERKHIDMATAN 18 TINGKAT (612 UNIT)
B. KEDAI PEJABAT 3 TINGKAT (196 UNIT)
C. 5 TINGKAT TEMPAT LETAK KENDERAAN

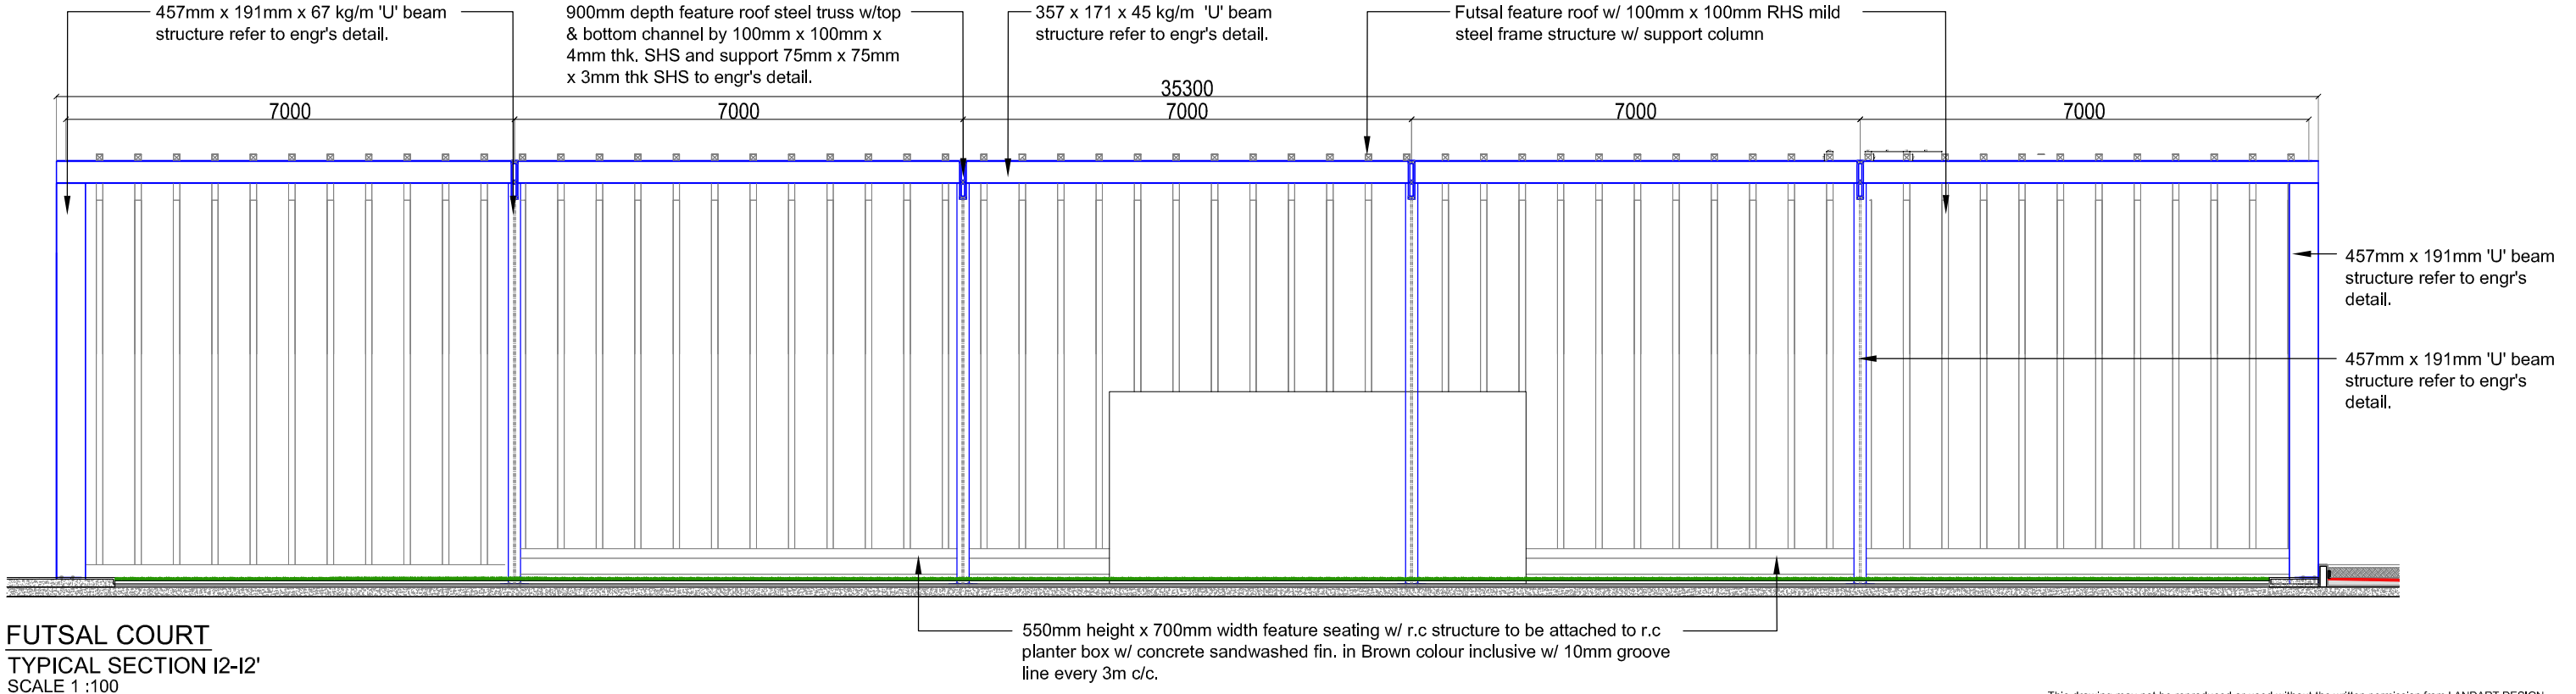DRAWING TITLE
DETAIL I - FUTSAL COURT
TYPICAL SECTION I1-I1' & TYPICAL SECTION I2-I2'

CLIENT
PARAMOUNT PROPERTY (PW) SDN. BHD.

DRAWING STATUS AND DATE :
CONSTRUCTION DRAWING
15 DEC 2017

| DATE | REVISED | REF. |
|---|---|---|
| | | |

SCALE : AS SHOWN | A3
UNIT : MM
DATE : DEC 2017
DRAWN BY : RF
CHECKED BY : ATIF

DRAWING NO : LA-15052-HD-PD-22 | REV. 05
SHEET NO. 60 ---- | PROJECT NO. 15052
FILE : 15052-PD-11-FUTSAL COURT-REV-180409.DWG

LAD-DWGTEMPLATE_A3 | V.2015.1

\\team 6\landart project team 6\15052 (de) - utropolis paramount plot 1\15_construction drawing\v4 170801\15052-pd-11-futsal court-rev-180409.dwg