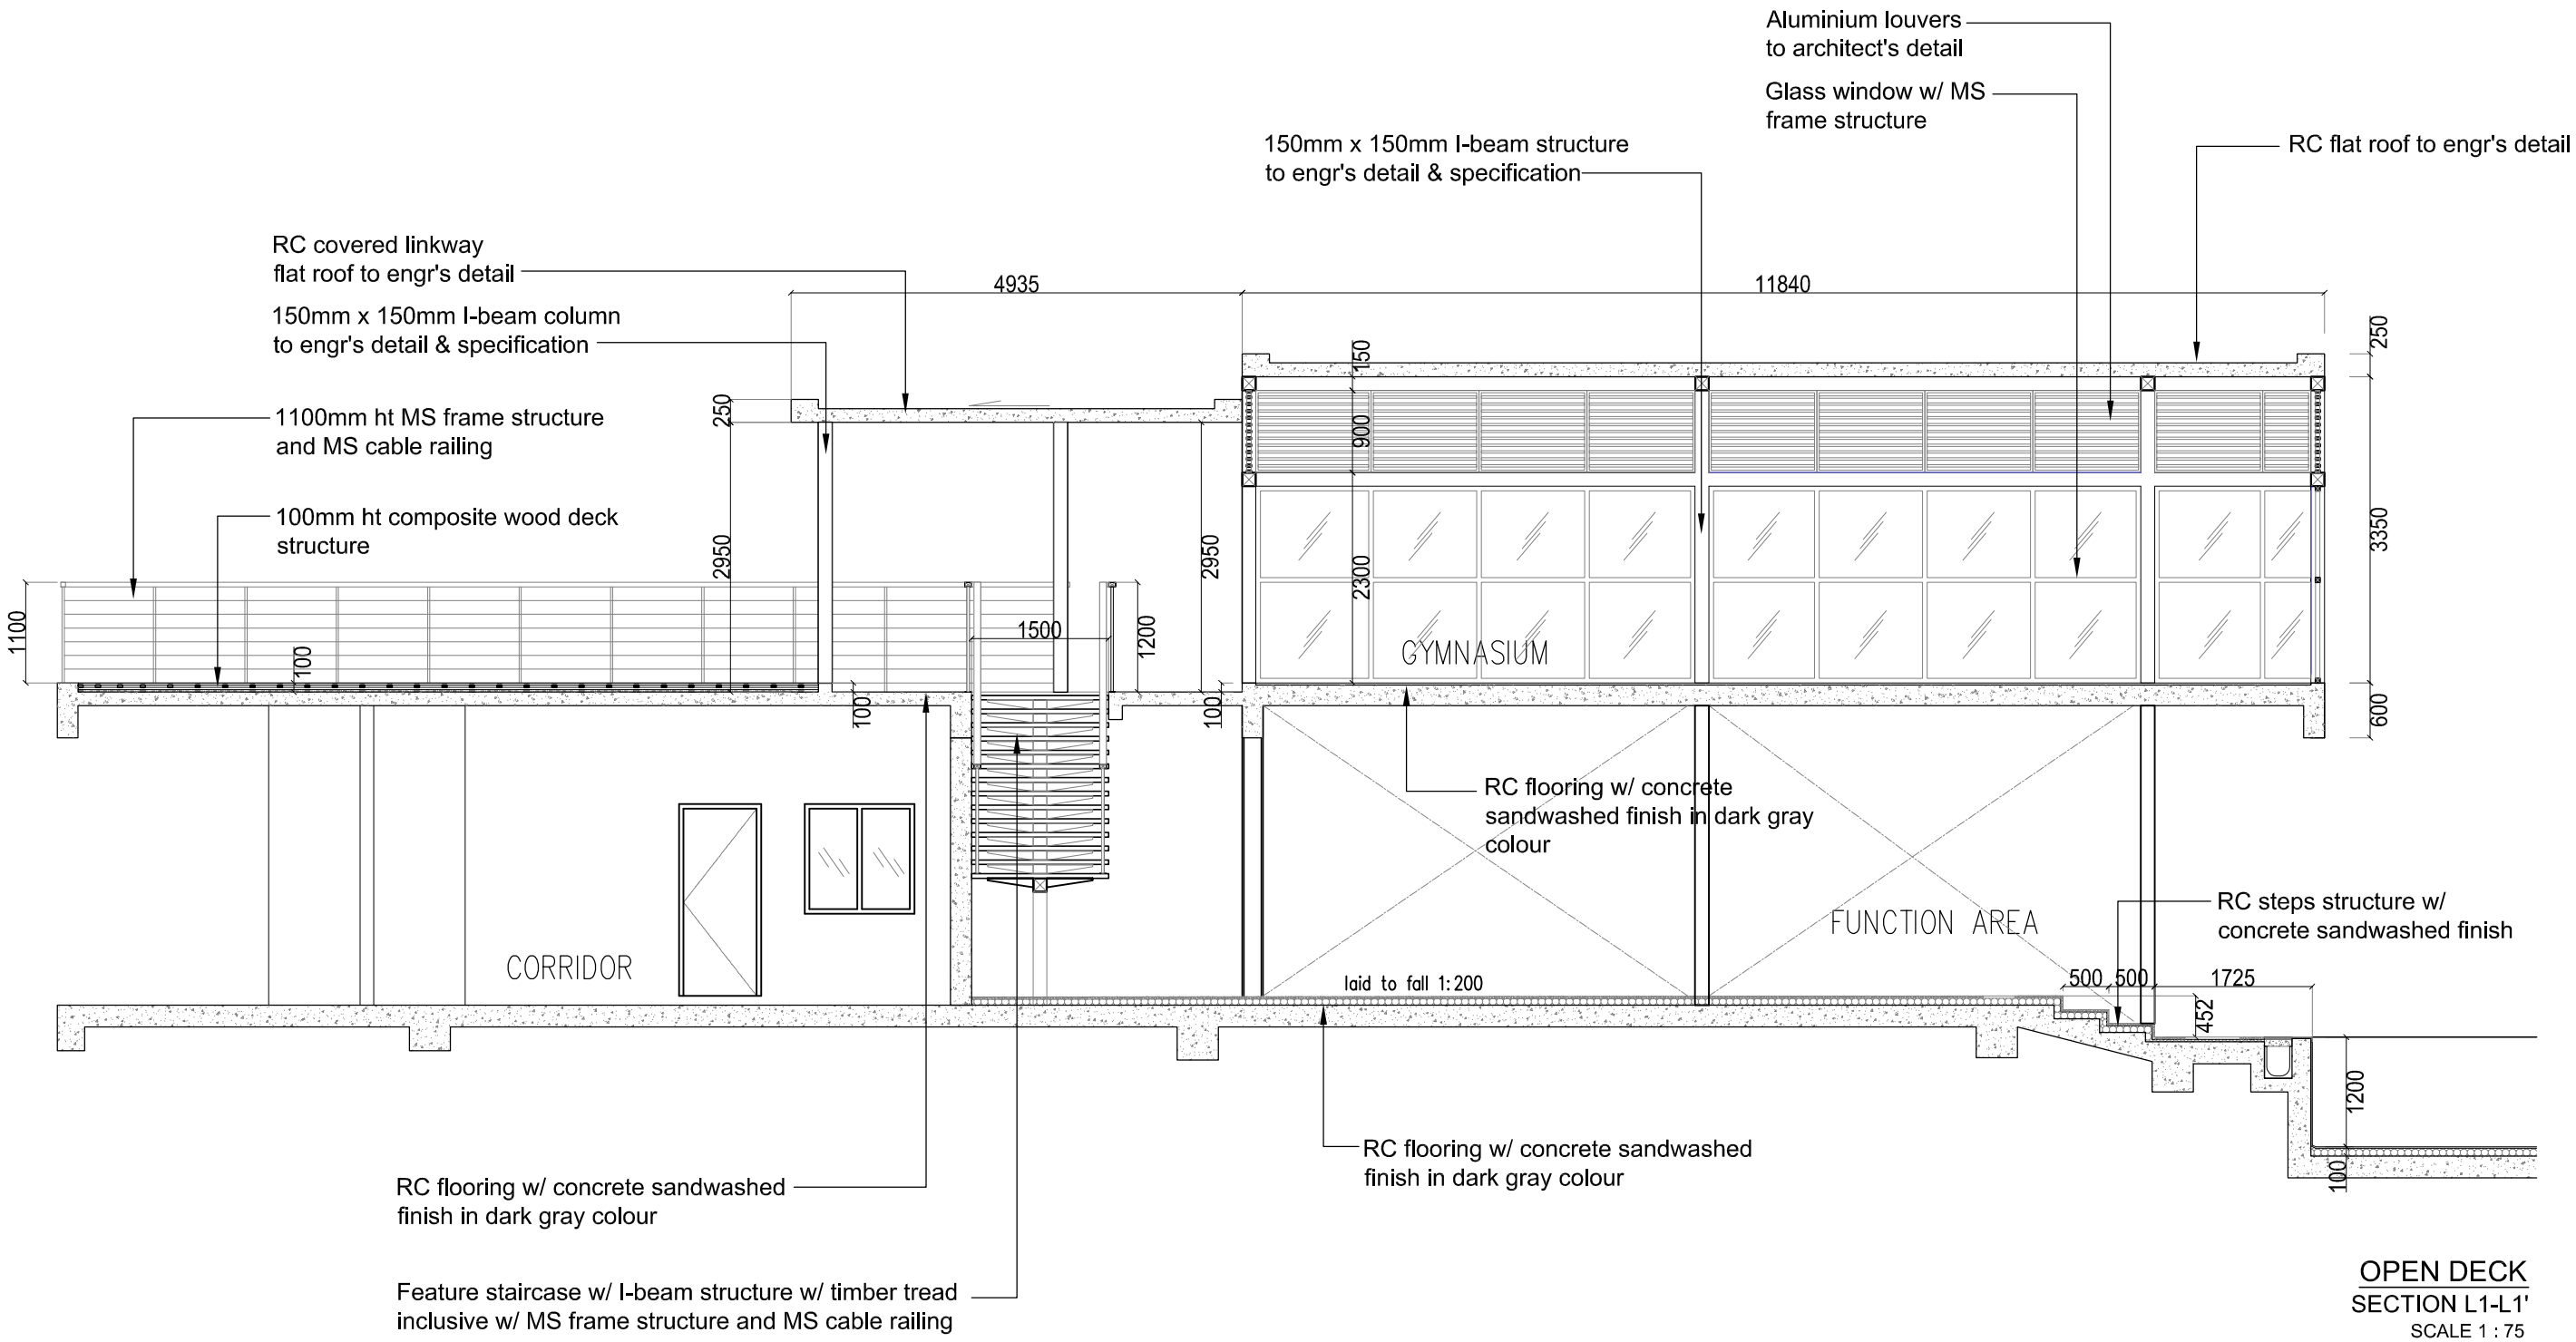

OPEN DECK
SECTION L1-L1'
SCALE 1 : 75

This drawing may not be reproduced or used without the written permission from LANDART DESIGN

LANDart design sdn.bhd.
42, Chow Thye Road, 10050, Penang, Malaysia
Tel: +604-2299 375 / 530 Fax: +604-229 1928
email: info@landart.com.my
www.landart.com.my

PROJECT
PLOT 1
PROPOSED LANDSCAPE WORKS FOR CADANGAN MEMBINA PEMBANGUNAN BERCAMPUR DI ATAS LOT 21135, PERSIARAN CASSIA BARAT 3, MUKIM 13, SEBERANG PERAI SELATAN, PULAU PINANG YANG MENGANDUNGI:
A. 2 BLOK PANGSAPURI PERKHIDMATAN 18 TINGKAT (612 UNIT)
B. KEDAI PEJABAT 3 TINGKAT (196 UNIT)
C. 5 TINGKAT TEMPAT LETAK KENDERAAN

DRAWING TITLE
DETAIL L - OPEN DECK
SECTION L1-L1'

CLIENT
PARAMOUNT PROPERTY (PW) SDN. BHD.

DRAWING STATUS AND DATE :
CONSTRUCTION DRAWING
15 MAY 2017

DATE	REVISED	REF.

SCALE : AS SHOWN | A3
UNIT : MM
DATE : MAY 2017
DRAWN BY : AINI/RASYIDI
CHECKED BY : ATIF

DRAWING NO : LA-15052-HD-PD-31 | REV. 02
SHEET NO. 69 / -- | PROJECT NO. 15052
FILE : 15052-PD-14-OPEN DECK-REV.DWG

y:\team b\landart project team b\15052 (ab) - utropolis paramount plot 1\15_construction drawing\v4 170801\15052-pd-14-open deck-rev.dwg

LAD-DWGTEMPLATE_A3 | V.2015.1