




4 PANDANGAN – PAPAN TANDA (B)

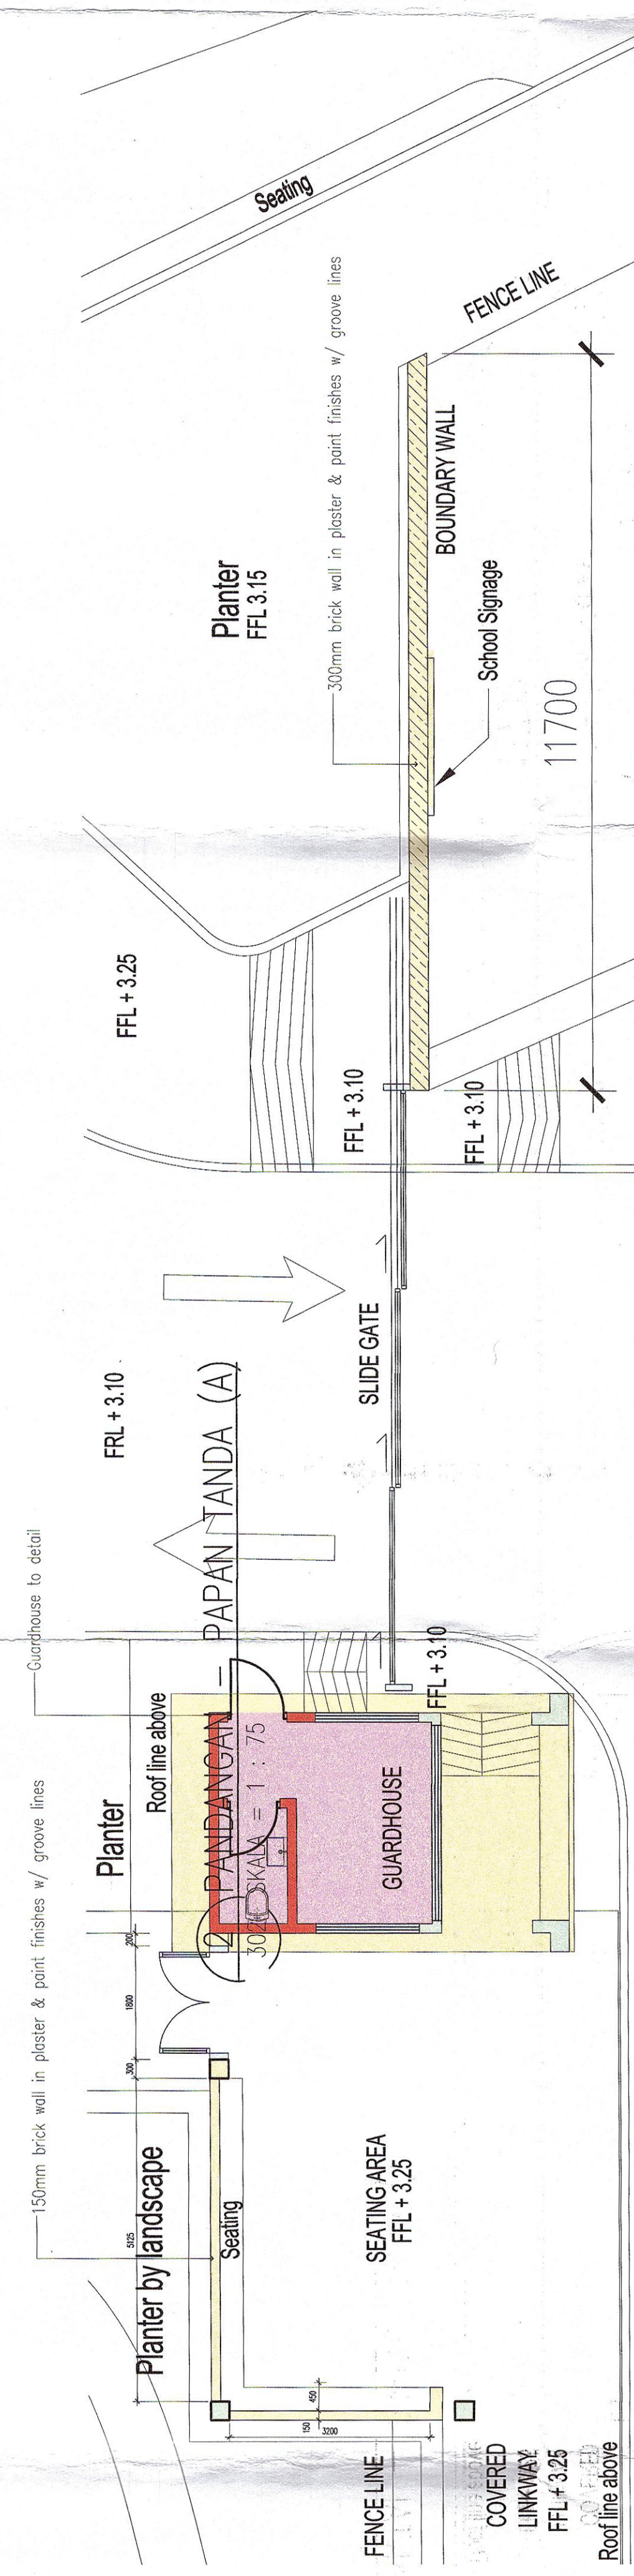

3) PELAN LANTAI – PAPAN TANDA (B)

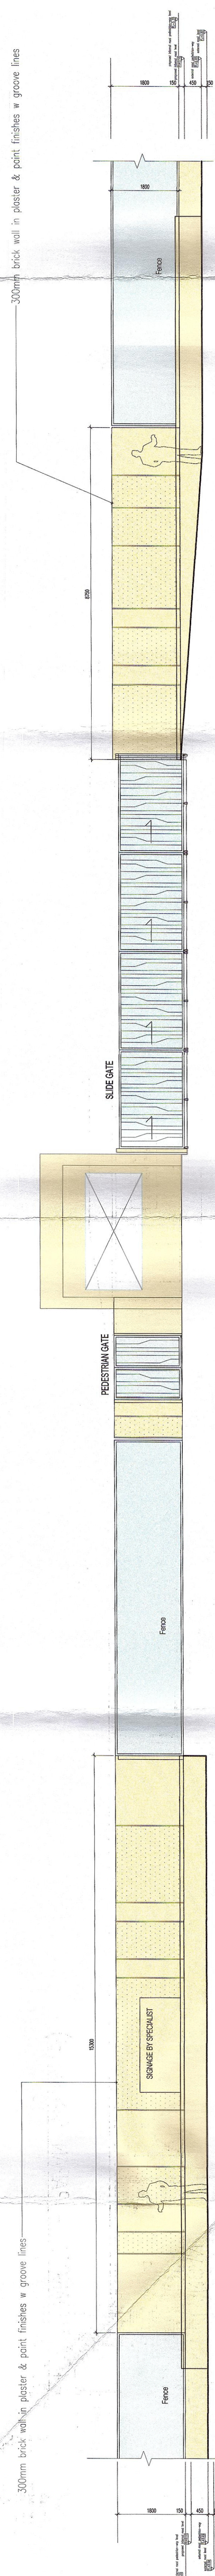

2) PANDANGAN – PAPAN TANDA (A)

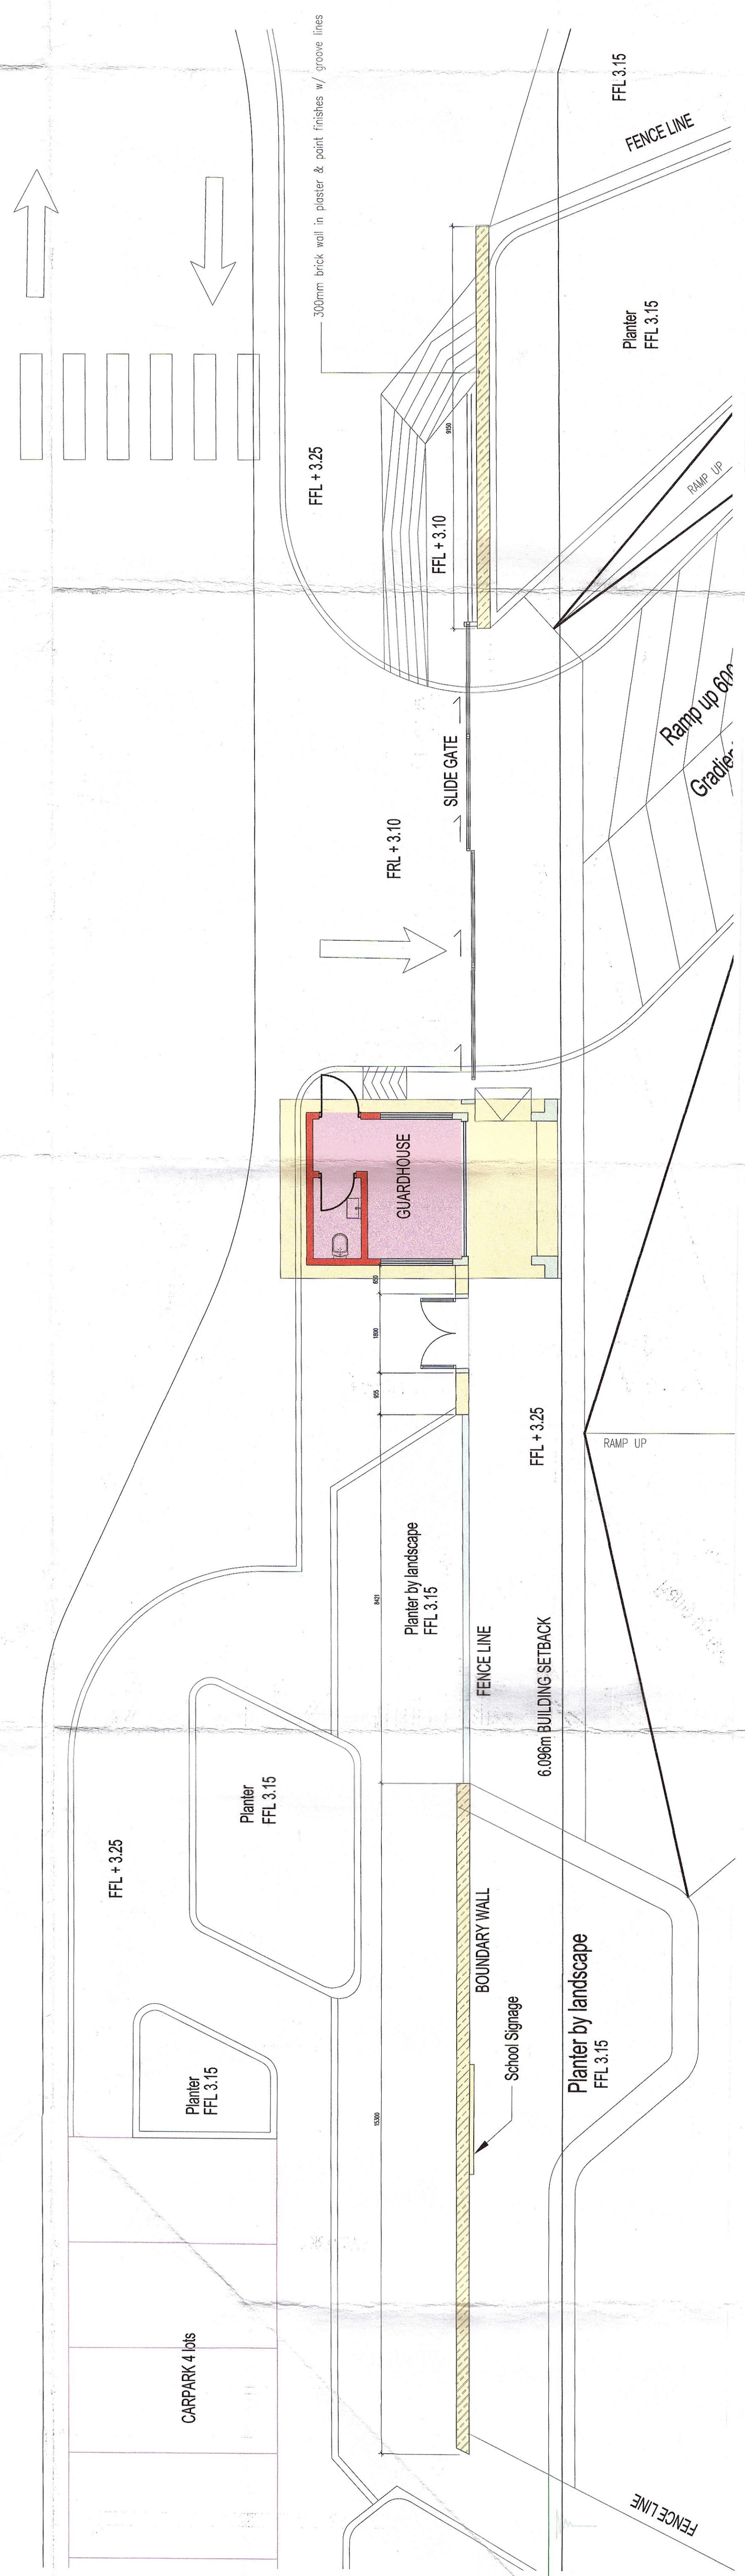

1) PELAN LANTAI – PAPAN TANDA (A)