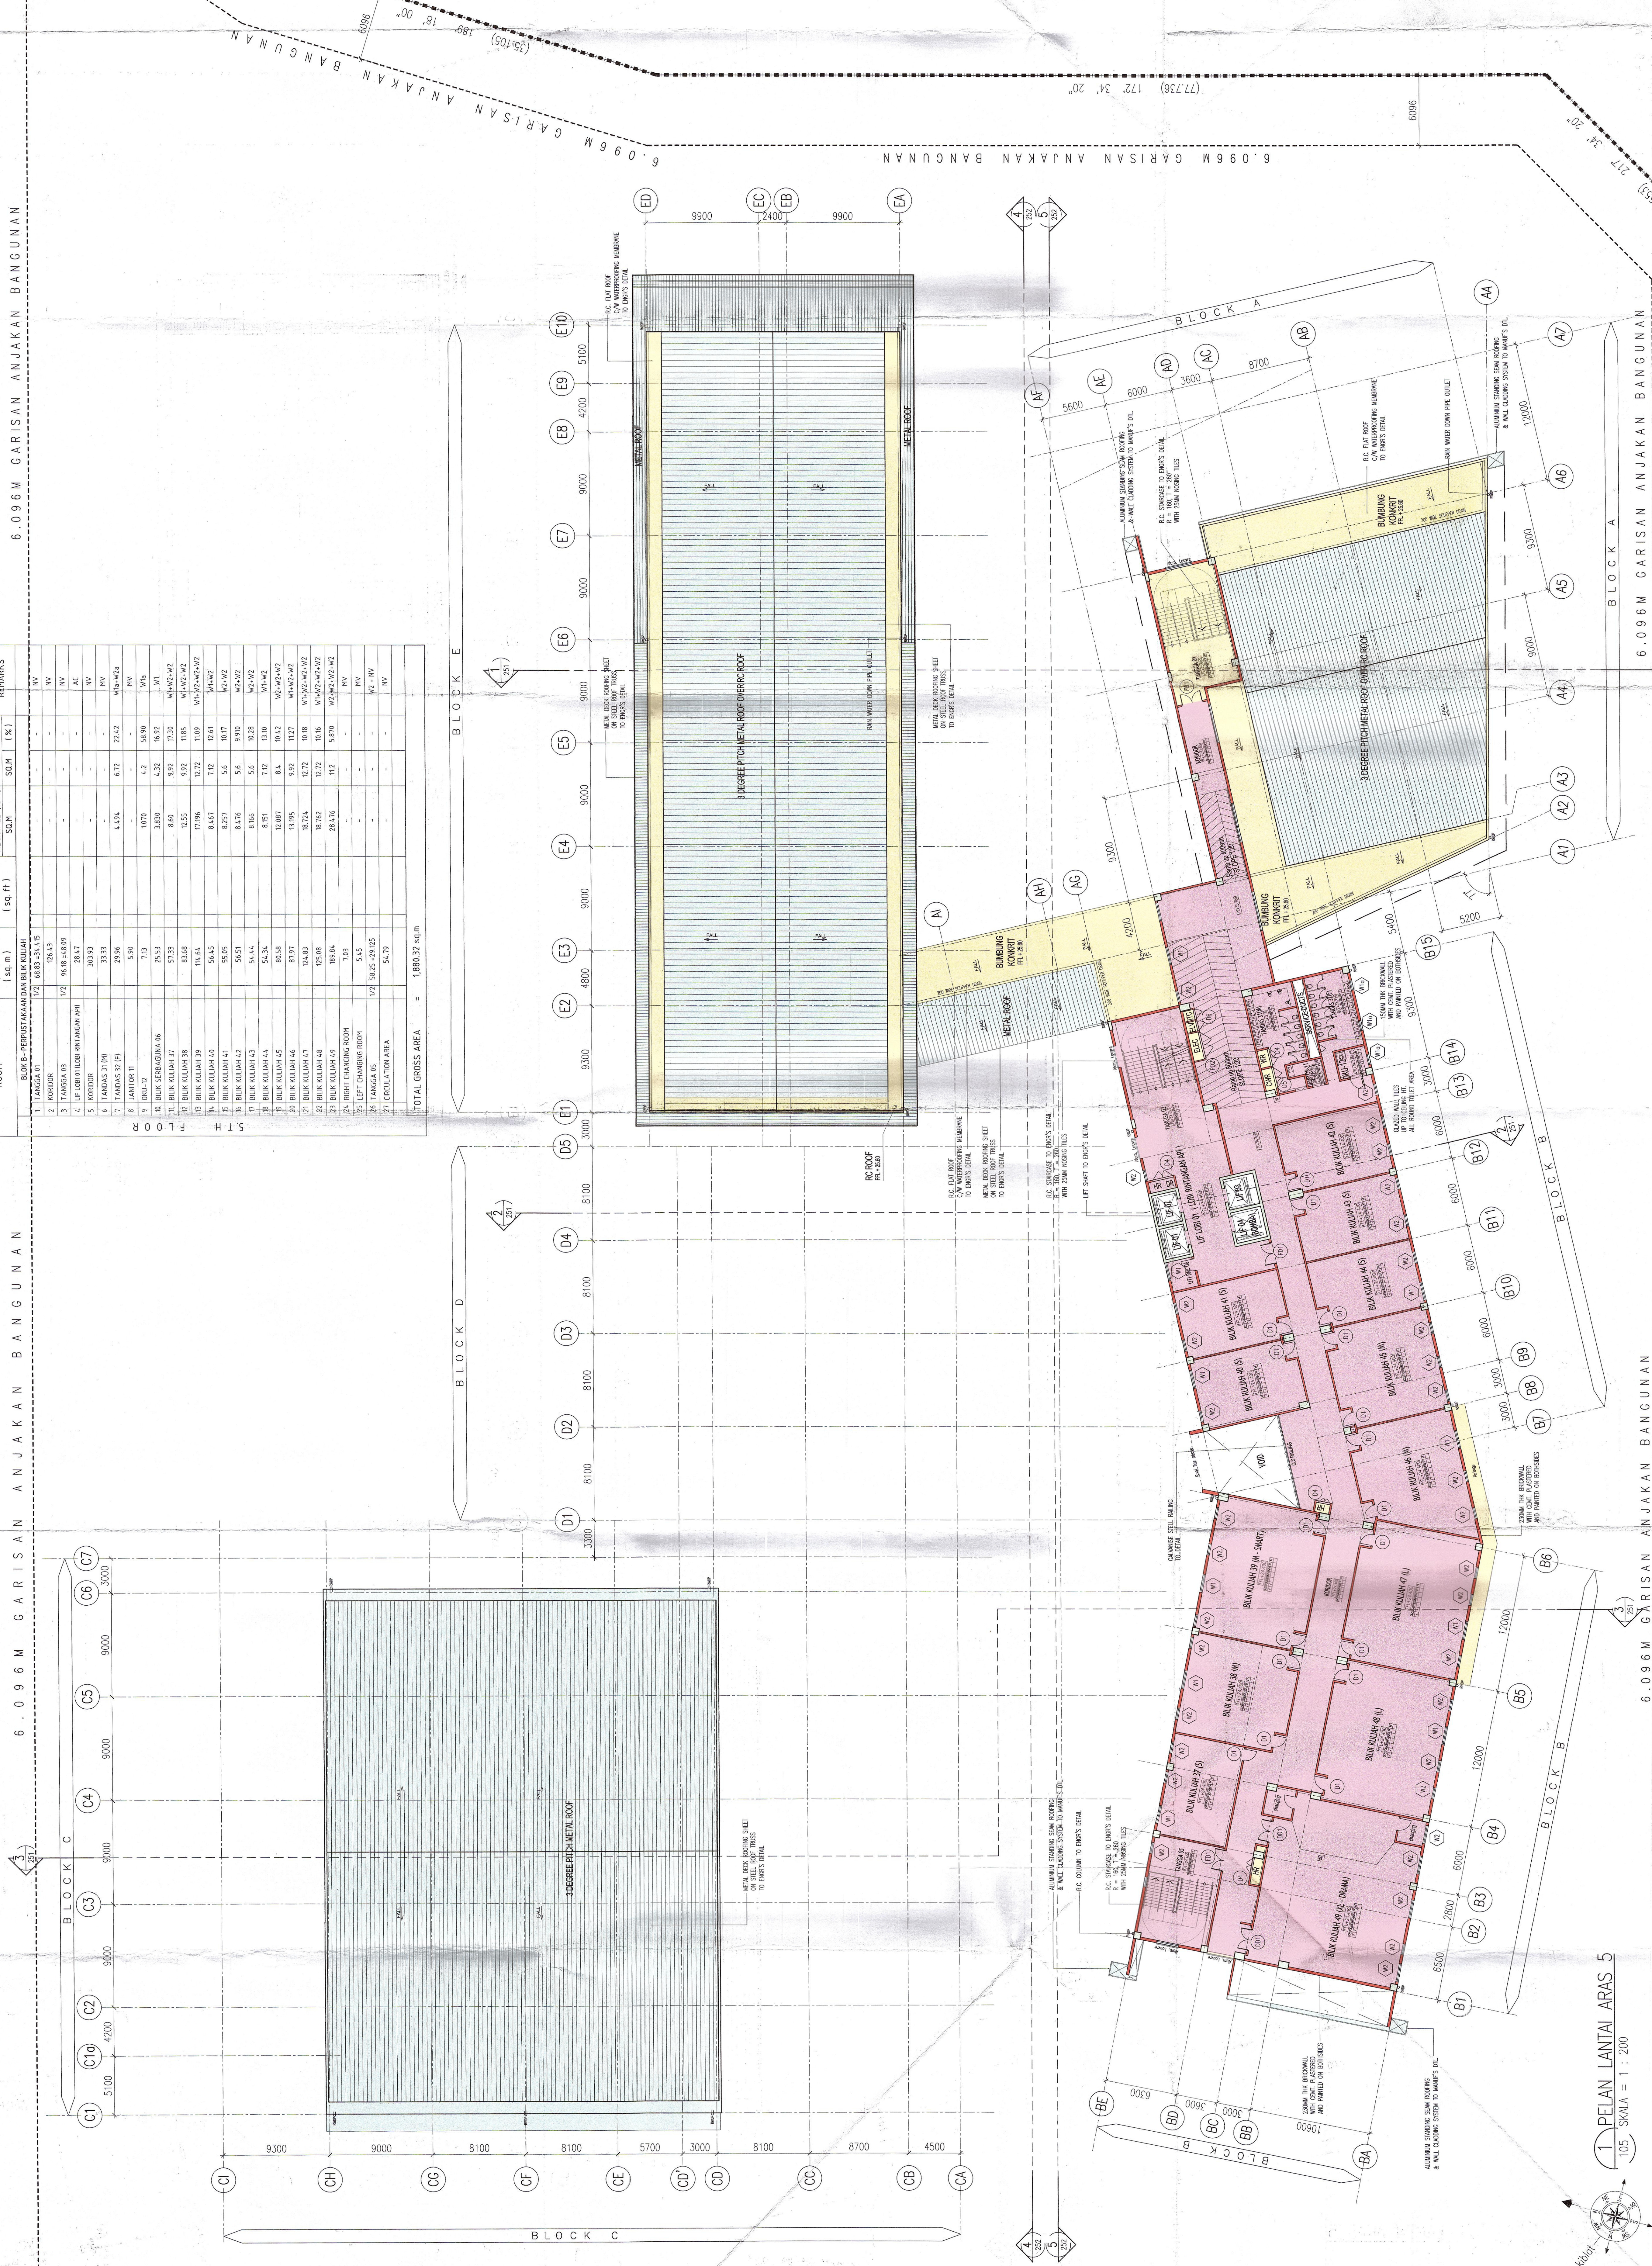


ROOM	AREA (sq. m.)	AREA (sq. ft.)	OPENING RATIO (%)	OPENING SIZES	REMARKS
TOTAL GROSS AREA					1 880.32 sq.m

[illegible]