



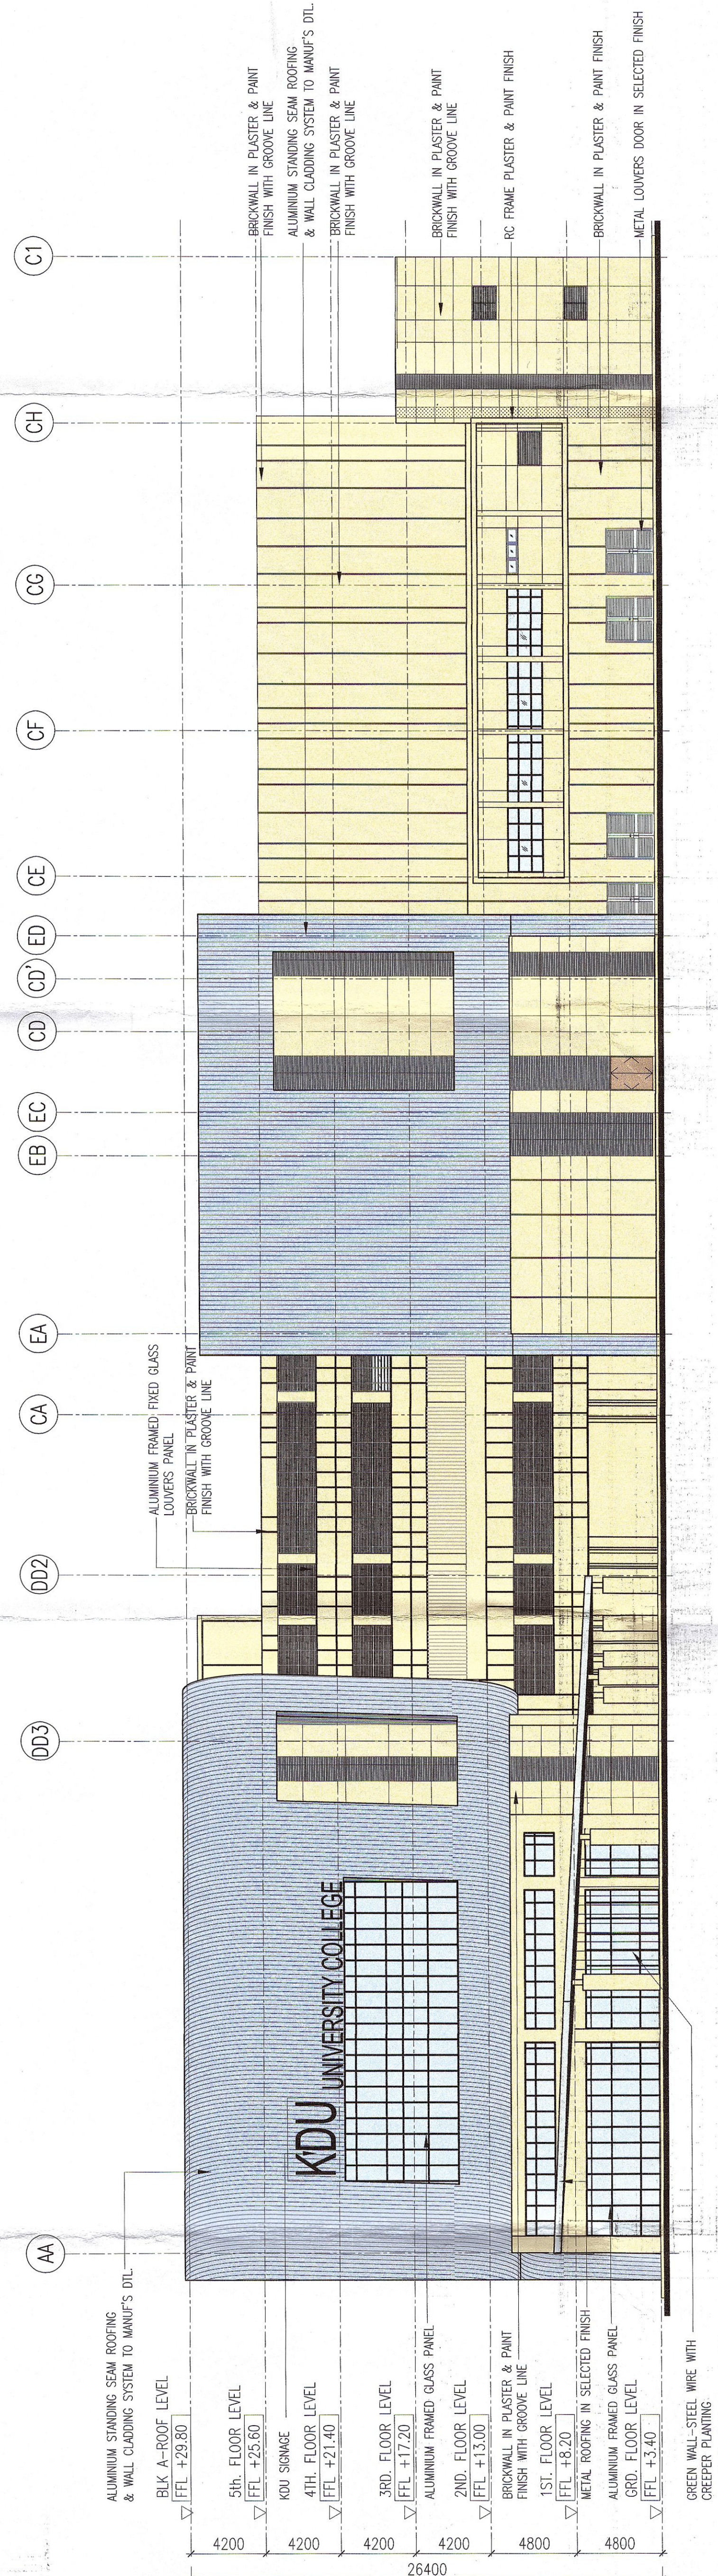

2 PANDANGAN TIMUR
202, SCALE = 1 : 200

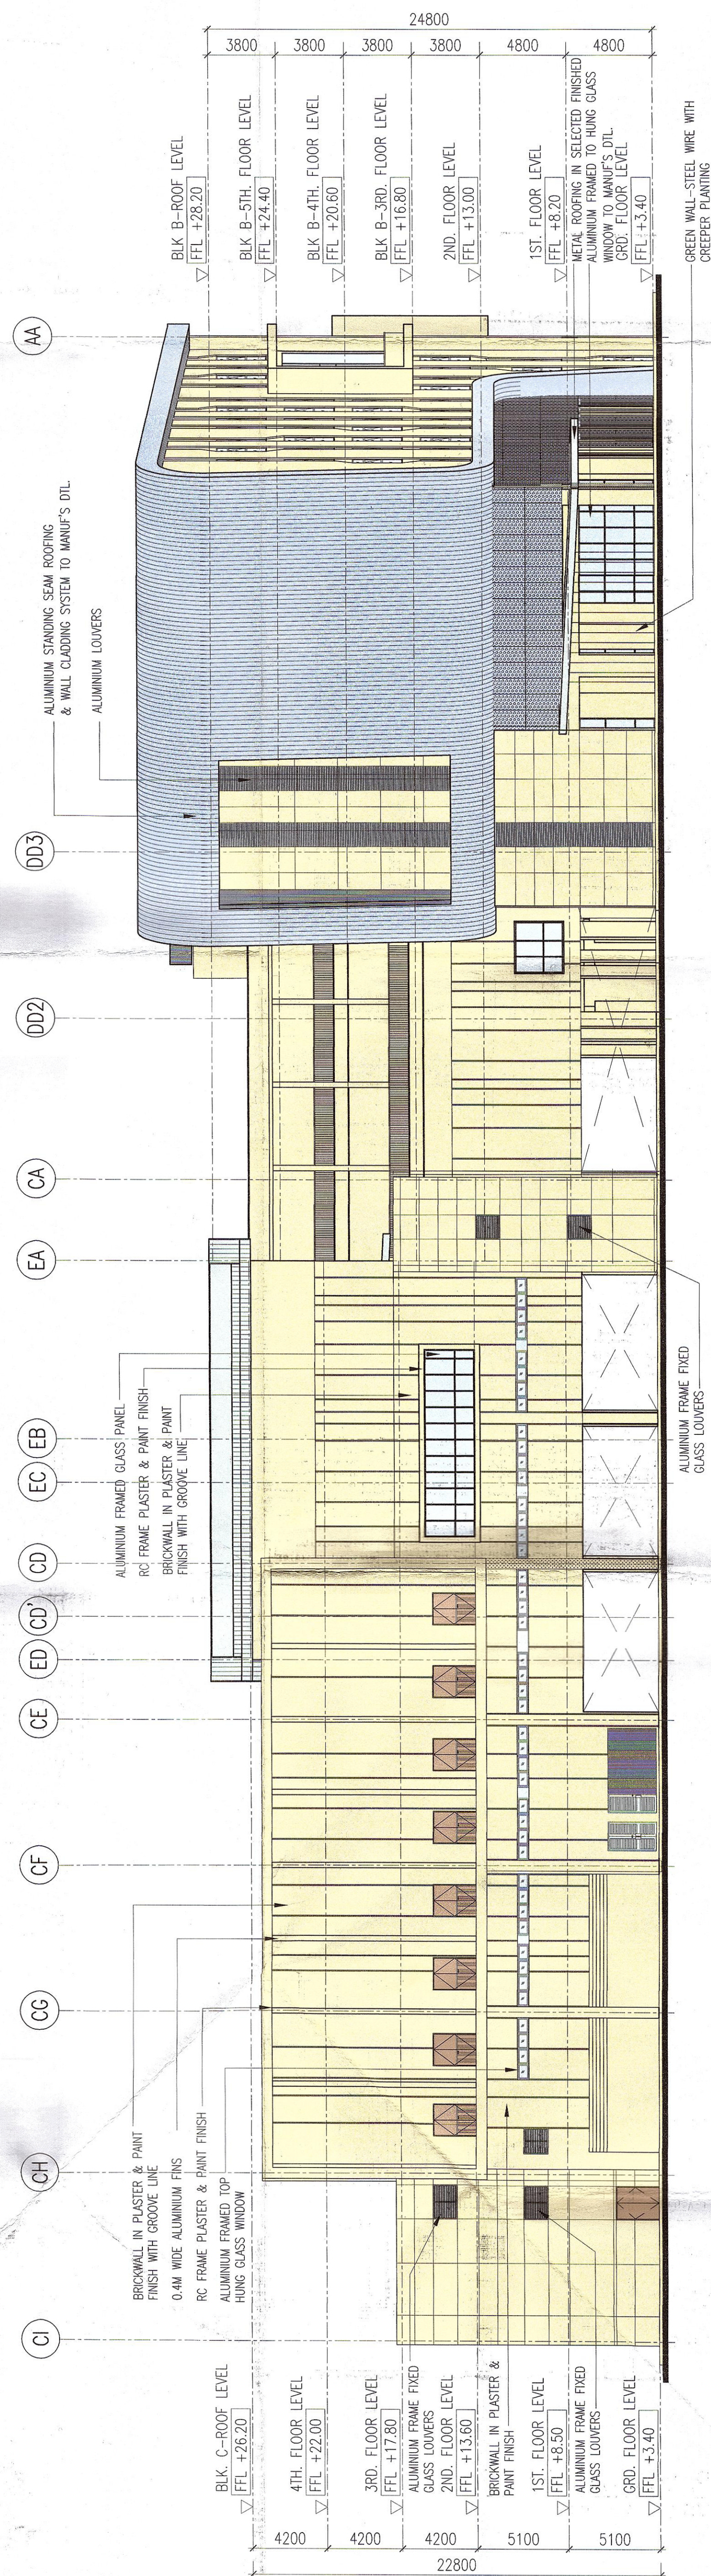

1 PANDANGAN BARAT
202 SCALE = 1 : 200