04 SECTION 04
710-14 SCALE = 1 : 75




08 SECTION 08
710-14 SCALE = 1 : 75




12 SECTION 12
710-14 SCALE = 1 : 75

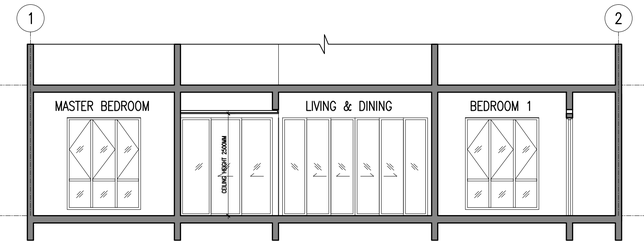


03 SECTION 03
710-14 SCALE = 1 : 75

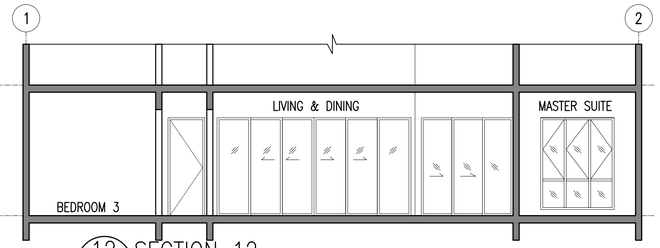


07 SECTION 07
710-14 SCALE = 1 : 75

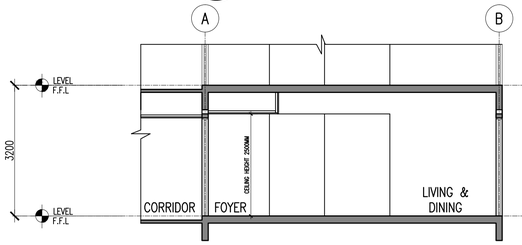


11 SECTION 11
710-14 SCALE = 1 : 75

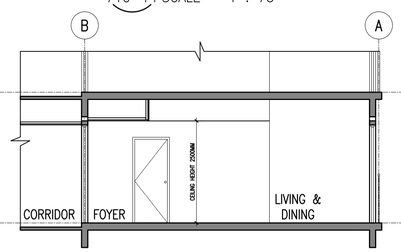


02 SECTION 02
710-14 SCALE = 1 : 75

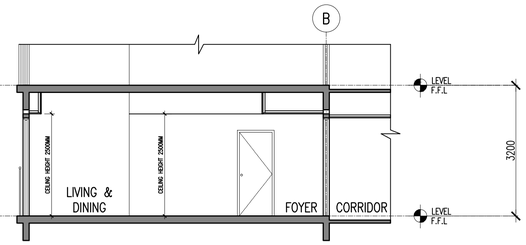


06 SECTION 06
710-14 SCALE = 1 : 75

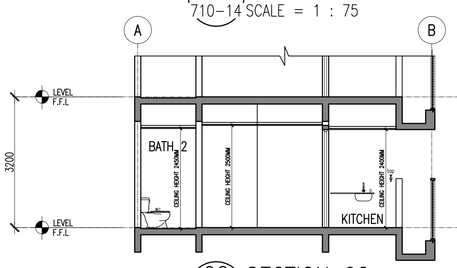


10 SECTION 10
710-14 SCALE = 1 : 75

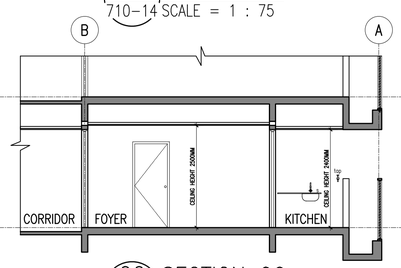


01 SECTION 01
710-14 SCALE = 1 : 75

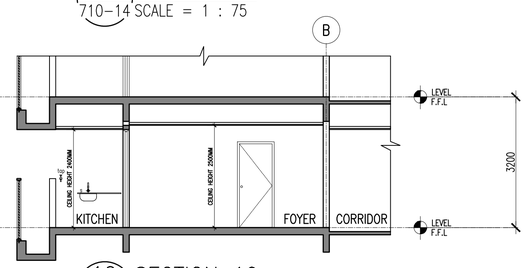


05 SECTION 05
710-14 SCALE = 1 : 75

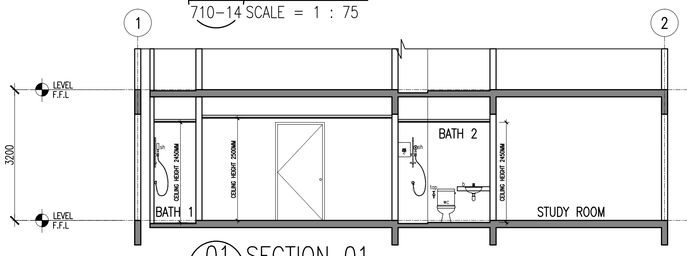


09 SECTION 09
710-14 SCALE = 1 : 75

01 REFLECTED CEILING DEMARCATION– TYPE D
710-14 SCALE = 1 : 75

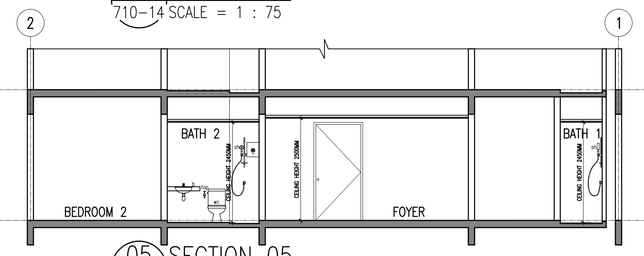


02 REFLECTED CEILING DEMARCATION– TYPE D1
710-14 SCALE = 1 : 75

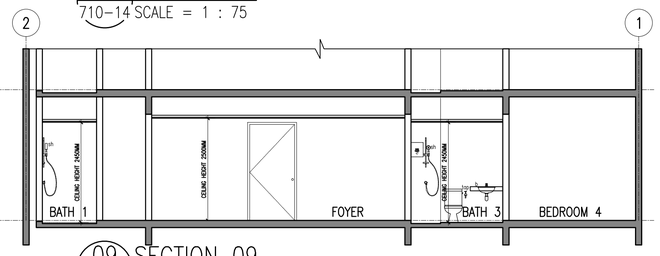


03 REFLECTED CEILING DEMARCATION– TYPE D2
710-14 SCALE = 1 : 75

**Hak Cipta Terpelihara.** Tidak dibenarkan mencetak mana-mana bahagian ilustrasi dalam apa jua bentuk dan dengan apa cara pun samada secara elektronik, mencetak, mekanik, rakaman atau cara lain sebelum mendapat kebenaran bertulis dari **BHYEW ARCHITECTS SDN. BHD.**
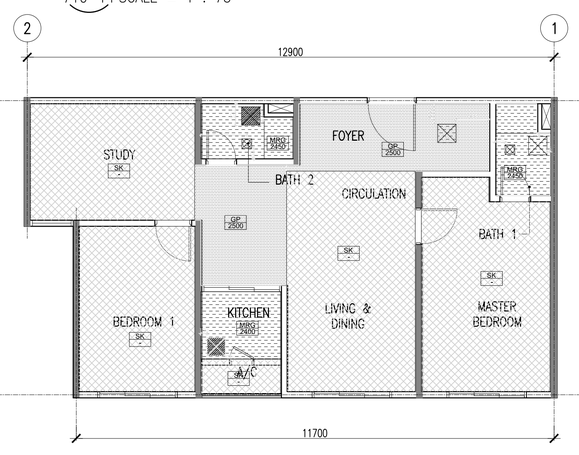
| BIL. | DATE | REVISION | DRAWN BY |
|---|---|---|---|

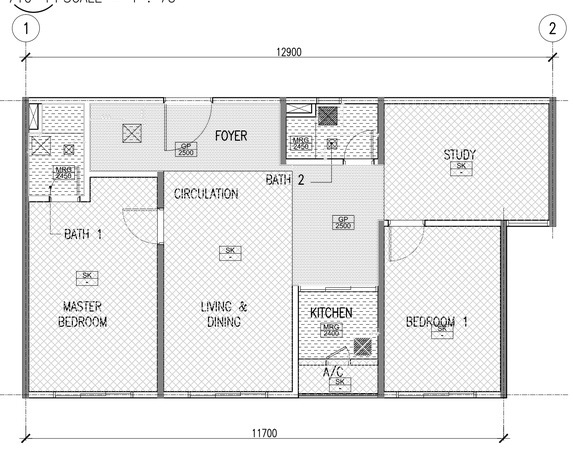


PROJEK :

CADANGAN PEMBANGUNAN (FASA 2) YANG MENGANDUNGI :-
2 BLOK PANGSAPURI PERKHIDMATAN 40 TINGKAT (491 UNIT)
DENGAN TEMPAT LETAK KENDERAAN

DI ATAS LOT 21609 (SEBAHAGIAN LOT 21135 SEBELUM INI),
JALAN CASSIA BARAT 2, MUKIM 13,
SEBERANG PERAI SELATAN, PULAU PINANG

UNTUK : TETUAN PARAMOUNT PROPERTY (PW) SDN. BHD

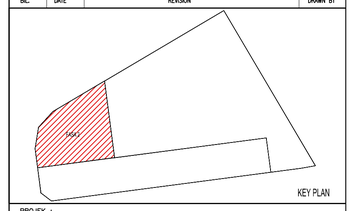PEMILIK DAN PEMAJU :

ALAMAT : PARAMOUNT PROPERTY (PW) SDN. BHD
WISMA PARAMOUNT, 1A (1ST FLOOR), LORONG BLM 1/1,
BANDAR LAGUNA MERBOK, 08000 SUNGAI PETANI, KEDAH
NO. TEL : 604 - 441 9191 FAX : 604 - 441 9090

ARKITEK / SAKSI :
BH YEW ARCHITECT (SP/Y61)
15TH FLOOR, MENARA AMMETLIFE
NO.1, JALAN LUMUT, 50400 KUALA LUMPUR
TEL: (03) 4043-1346 FAX: (03) 4043-1349
EMAIL: ybhwa@nrasb.com.my

**TENDER DRAWING**
OCTOBER 2017

LUKISAN :
REFLECTED CEILING DEMARCATION
TYPE D, D1 & D2
SECTION 01-12

| SCALE: AS SHOWN | | CAD NO.: 557_CD1-710-14 | | | |
|---|---|---|---|---|---|
| DRAWN BY: SURRY | | CHECKED BY: KHENG SHOON | | DATE: OCT 2017 | |
| PROJECT NO. | STATUS : | BLOK : | DWG NO. | DWG NO. | REVISION |
| 55714-2 | CD | – | 710 | 14 | 01 |