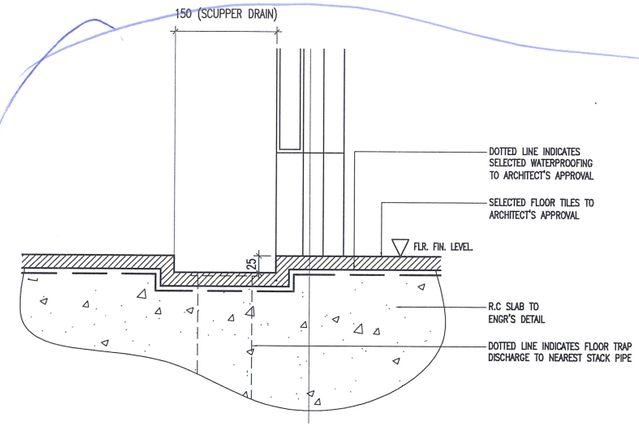

01 TYPICAL SECTION (SCUPPER DRAIN)
531-08 SCALE = 1 : 5

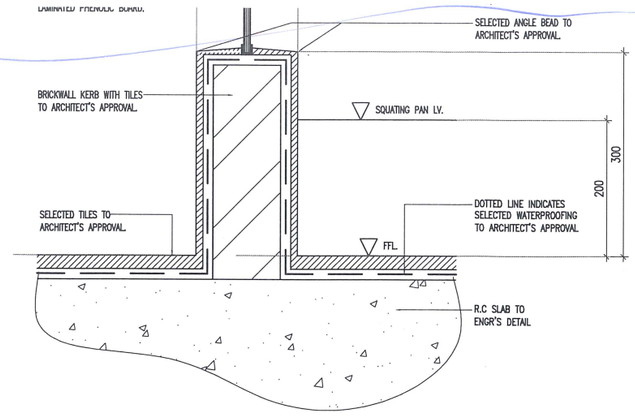

04 TYPICAL SECTION (UPSTAND DIVIDER SQ)
531-08 SCALE = 1 : 5

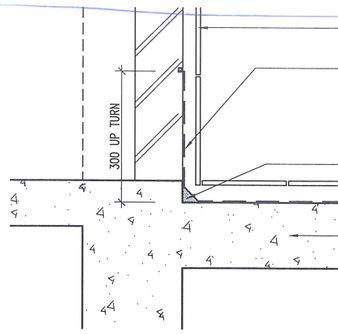

TYP. SECTIONAL DETAIL OF WET AREAS WATERPROOFING ALL WALL
6 531-08 SCALE = 1 : 50

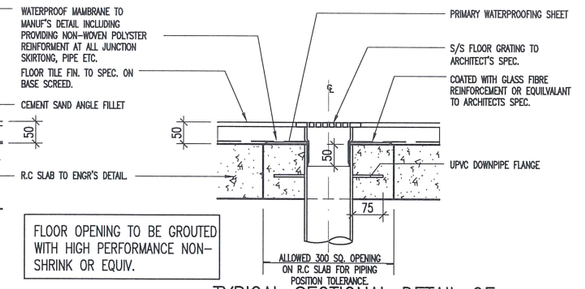

TYPICAL SECTIONAL DETAIL OF WATERPROOFING TO FLOOR DRAINAGE OUTLET
7 531-08 SCALE = 1 : 50

rearrange.

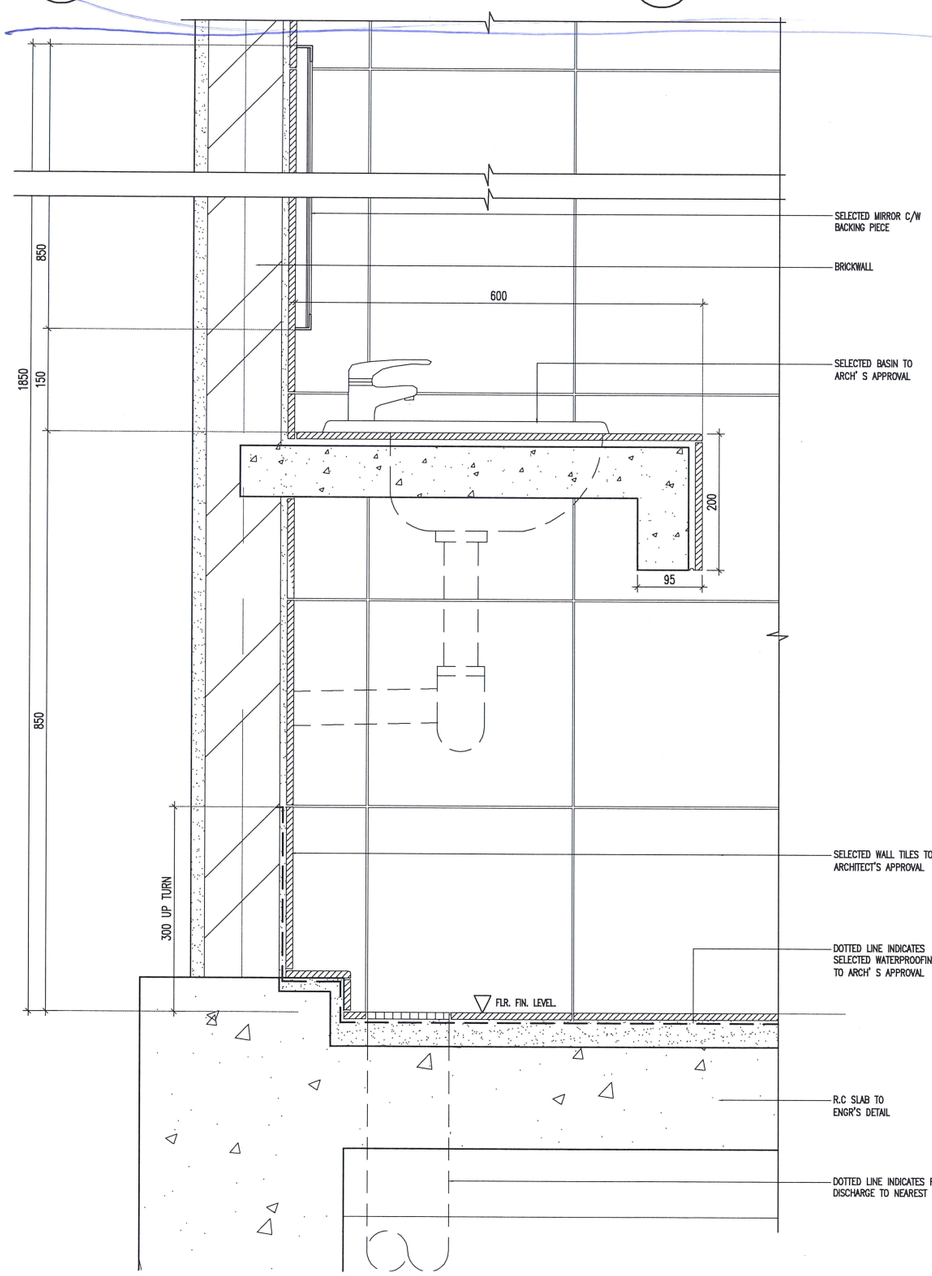

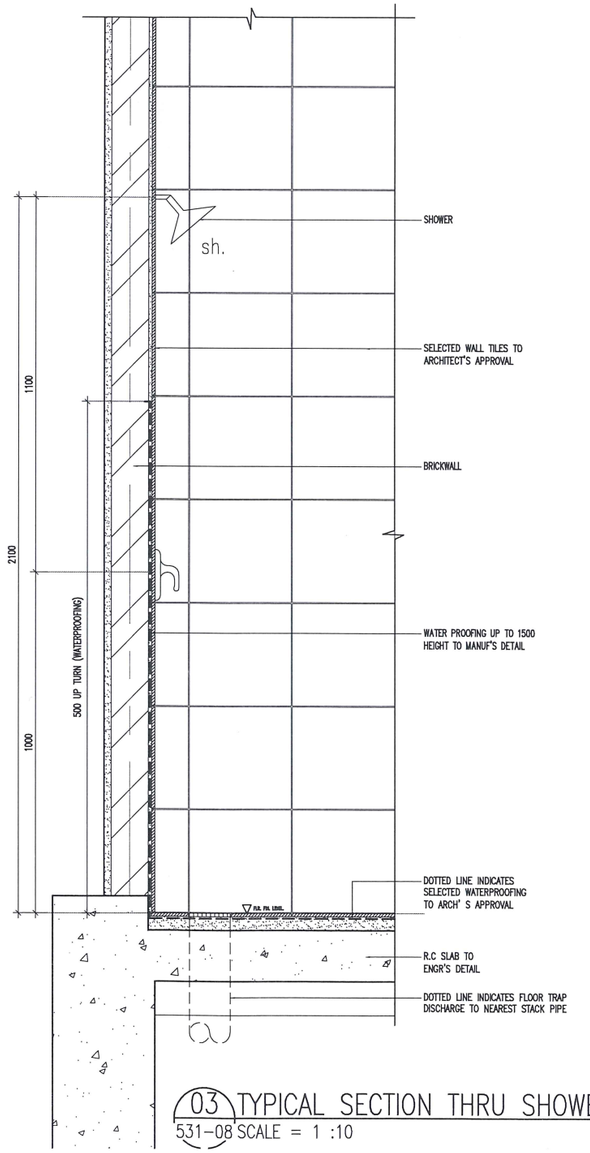

03 TYPICAL SECTION THRU SHOWER
531-08 SCALE = 1 :10

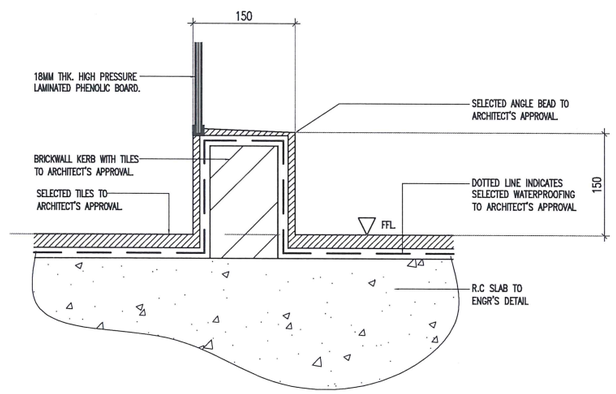

05 TYPICAL SECTION (UPSTAND DIVIDER WC)
531-08 SCALE = 1 : 5

150mm ϕ
① Vent/laprun Exhaust pipes
② grease interceptor trap
③ spec to add.

— pls refer to C&S dwgs as attached.

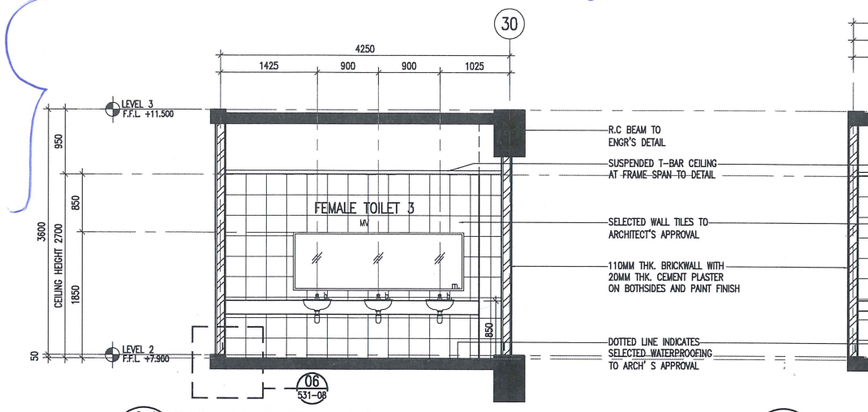

01 TYPICAL SECTION
531-07 SCALE = 1 : 50

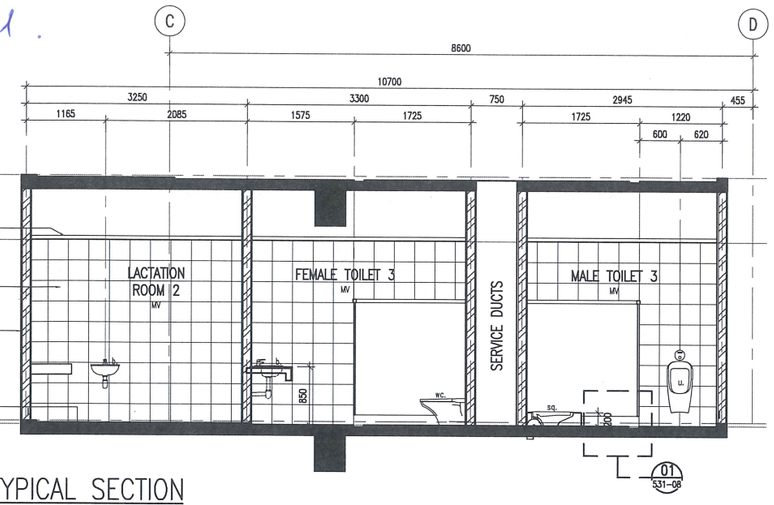

02 TYPICAL SECTION
531-07 SCALE = 1 : 50

LEGEND– SANITARY FITTINGS	
FITTINGS	DESCRIPTION
b.	Vanity counter top lavatory
ft.	Floor trap
hb.	Hand bidet
hd.	Hand dryer
m.	6mm thk. Mirror
top.	–
th.	Toilet paper holder
sq.	Squatting
u.	Urinal
wc.	Water closet

LEGEND	
–	DESCRIPTION
mv	Mechanical ventilation

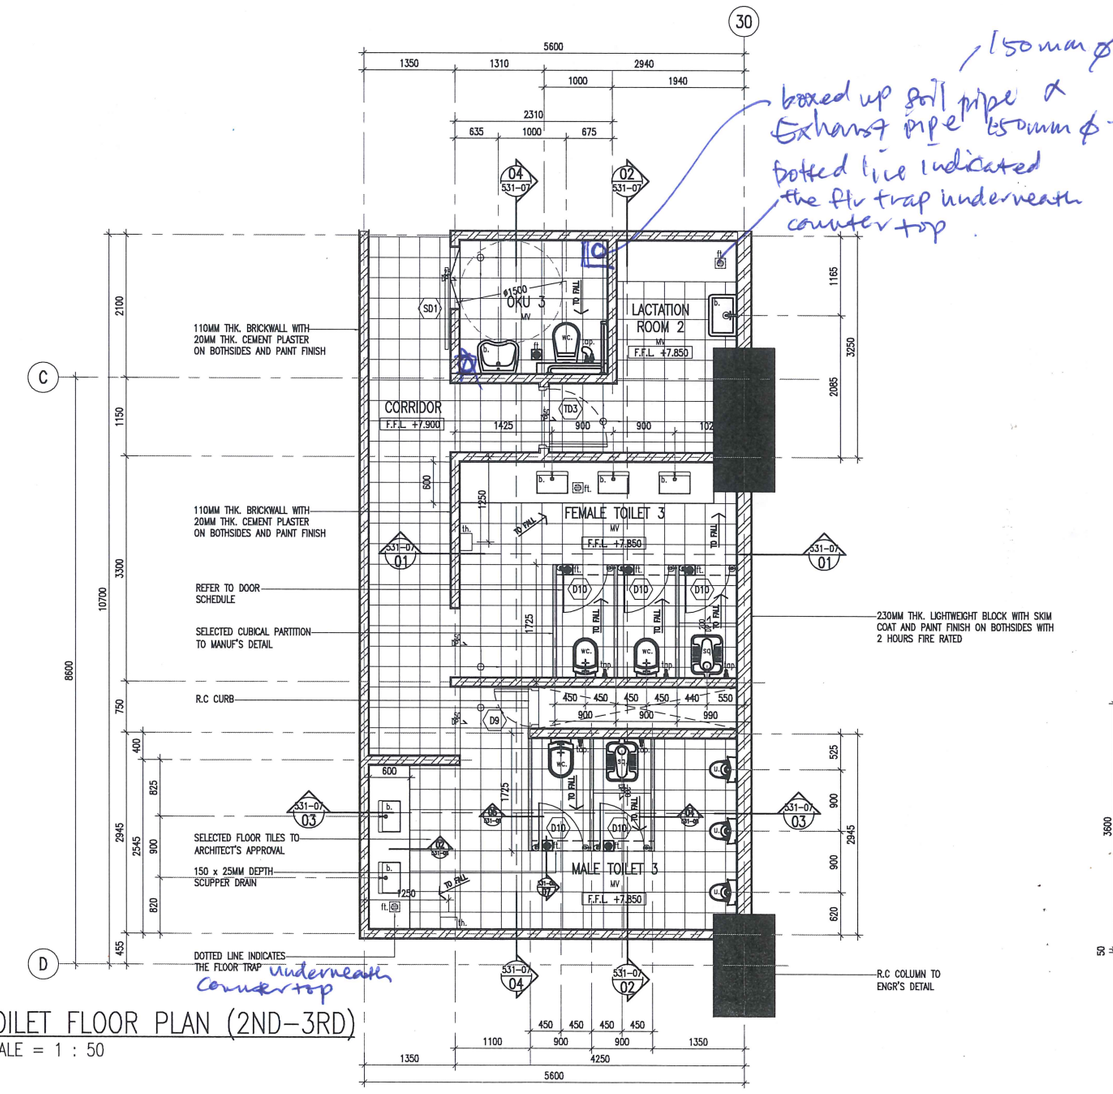

01 TOILET FLOOR PLAN (2ND-3RD)
100 SCALE = 1 : 50

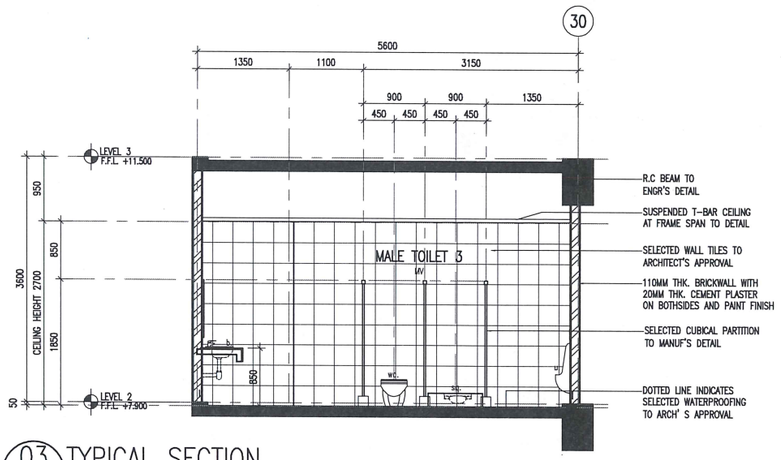

03 TYPICAL SECTION
531-07 SCALE = 1 : 50

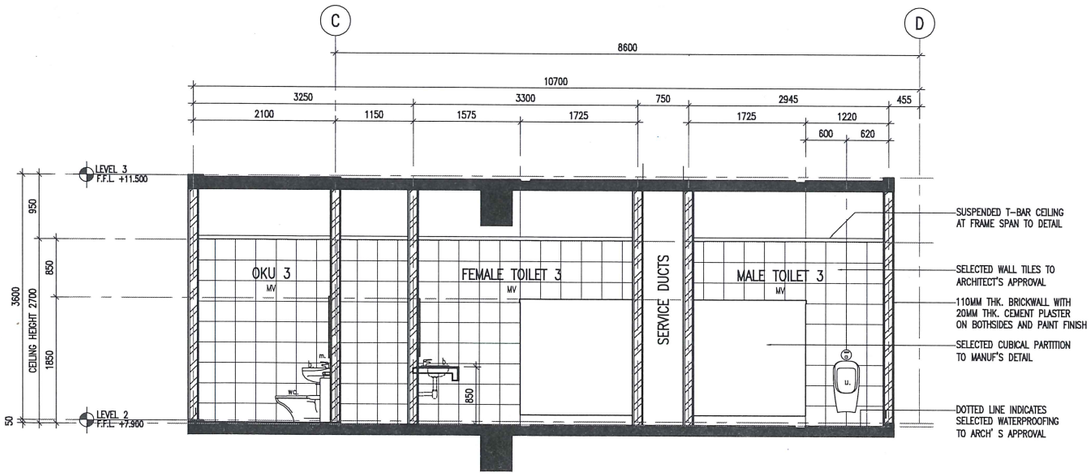

04 TYPICAL SECTION
531-07 SCALE = 1 : 50

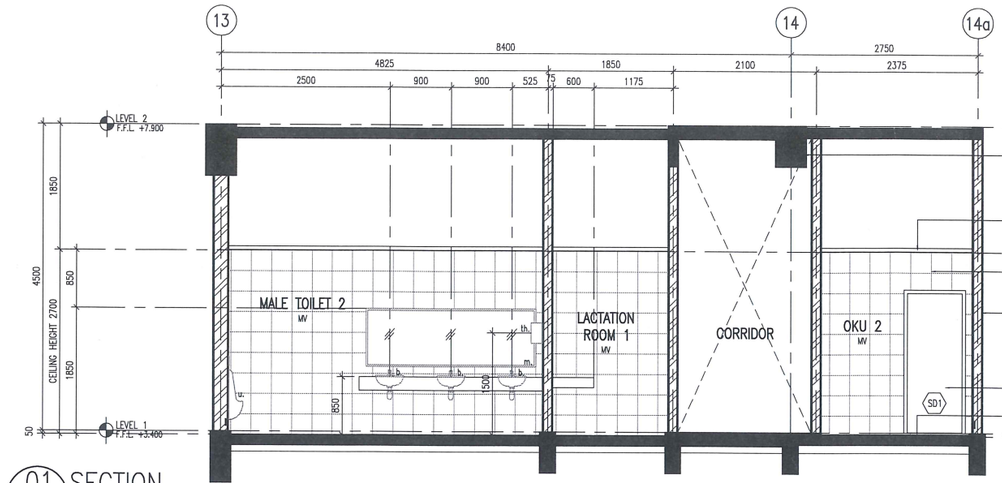

01 SECTION
531-02 SCALE = 1 : 50

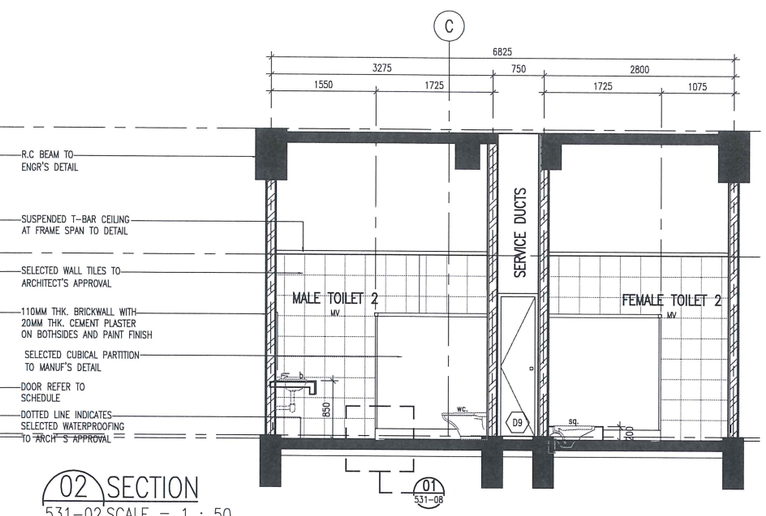

R.C BEAM TO ENGR'S DETAIL
SUSPENDED T-BAR CEILING AT FRAME SPAN TO DETAIL
SELECTED WALL TILES TO ARCHITECT'S APPROVAL
110MM THK. BRICKWALL WITH 20MM THK. CEMENT PLASTER ON BOTHSIDES AND PAINT FINISH
SELECTED CUBICAL PARTITION TO MANUF'S DETAIL
DOOR REFER TO SCHEDULE
DOTTED LINE INDICATES SELECTED WATERPROOFING TO ARCH' S APPROVAL

02 SECTION
531-02 SCALE = 1 : 50

LEGEND– SANITARY FITTINGS	
FITTINGS	DESCRIPTION
b.	Vanity counter top lavatory
ft.	Floor trap
hb.	Hand bidet
hd.	Hand dryer
m.	6mm thk. Mirror
tap.	–
th.	Toilet paper holder
sq.	Squatting
u.	Urinal
wc.	Water closet

LEGEND	
–	DESCRIPTION
mv	Mechanical ventilation

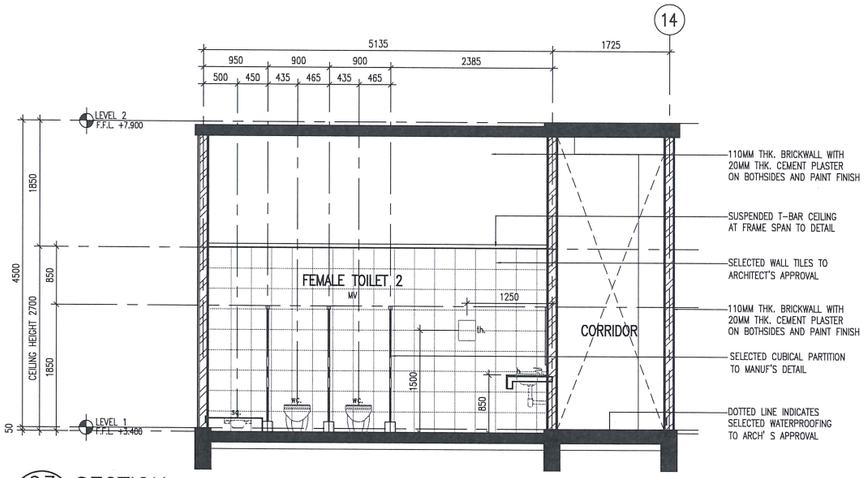

110MM THK. BRICKWALL WITH 20MM THK. CEMENT PLASTER ON BOTHSIDES AND PAINT FINISH
SUSPENDED T-BAR CEILING AT FRAME SPAN TO DETAIL
SELECTED WALL TILES TO ARCHITECT'S APPROVAL
110MM THK. BRICKWALL WITH 20MM THK. CEMENT PLASTER ON BOTHSIDES AND PAINT FINISH
SELECTED CUBICAL PARTITION TO MANUF'S DETAIL
DOTTED LINE INDICATES SELECTED WATERPROOFING TO ARCH' S APPROVAL

03 SECTION
531-02 SCALE = 1 : 50

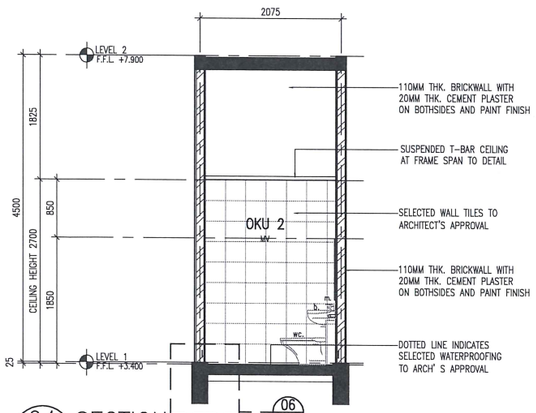

110MM THK. BRICKWALL WITH 20MM THK. CEMENT PLASTER ON BOTHSIDES AND PAINT FINISH
SUSPENDED T-BAR CEILING AT FRAME SPAN TO DETAIL
SELECTED WALL TILES TO ARCHITECT'S APPROVAL
110MM THK. BRICKWALL WITH 20MM THK. CEMENT PLASTER ON BOTHSIDES AND PAINT FINISH
DOTTED LINE INDICATES SELECTED WATERPROOFING TO ARCH' S APPROVAL

04 SECTION
531-02 SCALE = 1 : 50

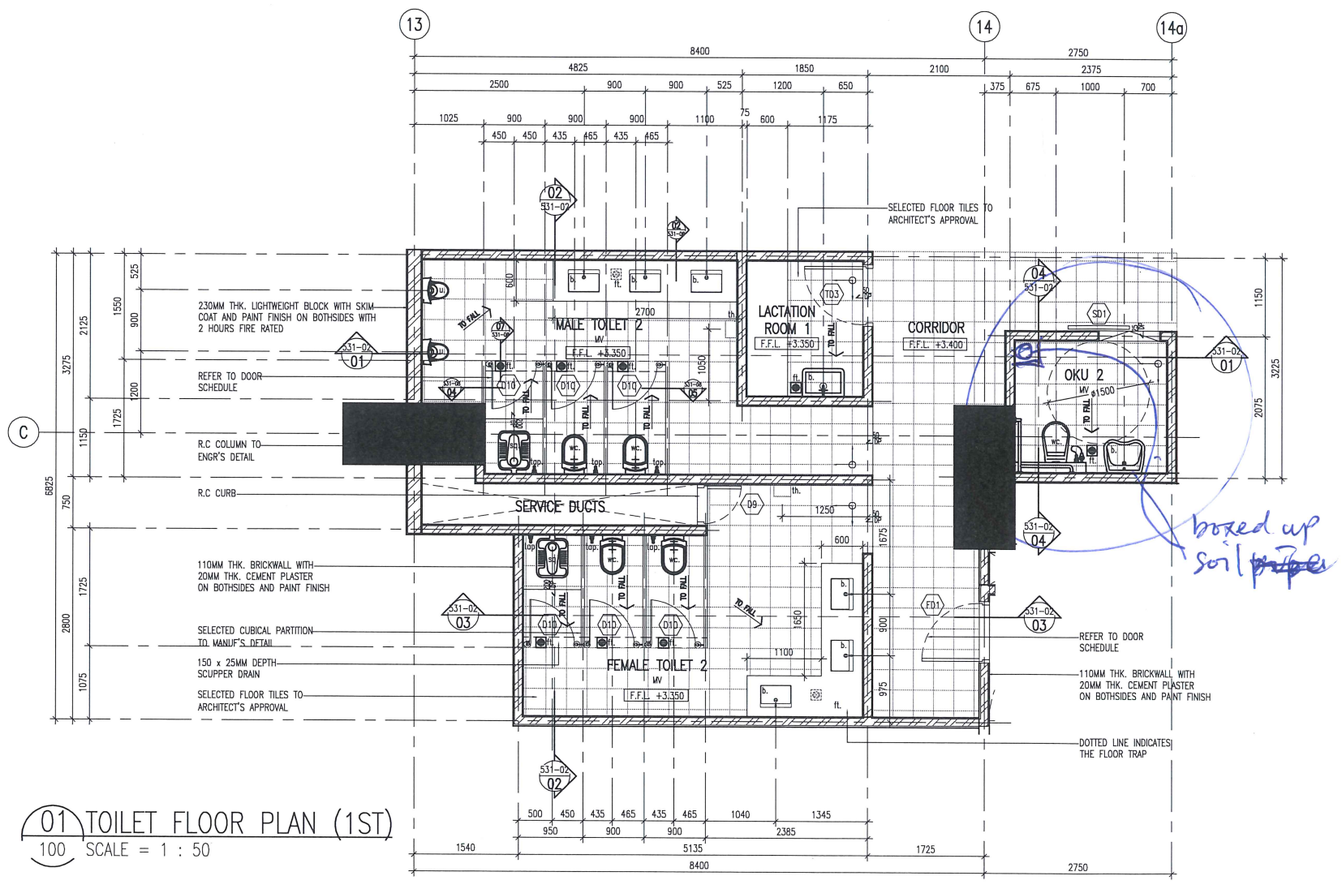

boxed up soil [illegible]

01 TOILET FLOOR PLAN (1ST)
100 SCALE = 1 : 50

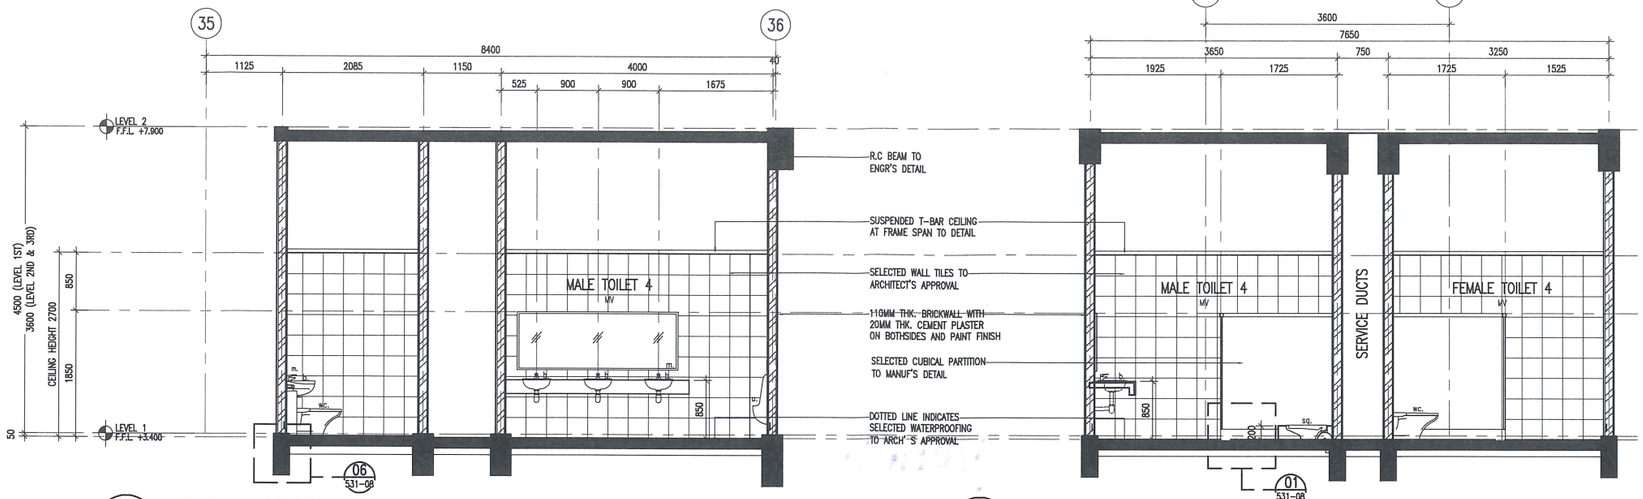

01 TYPICAL SECTION
531-04 SCALE = 1 : 50

02 TYPICAL SECTION
531-04 SCALE = 1 : 50

LEGEND– SANITARY FITTINGS	
FITTINGS	DESCRIPTION
b.	Vanity counter top lavatory
ft.	Floor trap
hb.	Hand bidet
hd.	Hand dryer
m.	6mm thk. Mirror
tap.	–
th.	Toilet paper holder
sq.	Squatting
u.	Urinal
wc.	Water closet

LEGEND	
–	DESCRIPTION
mv	Mechanical ventilation

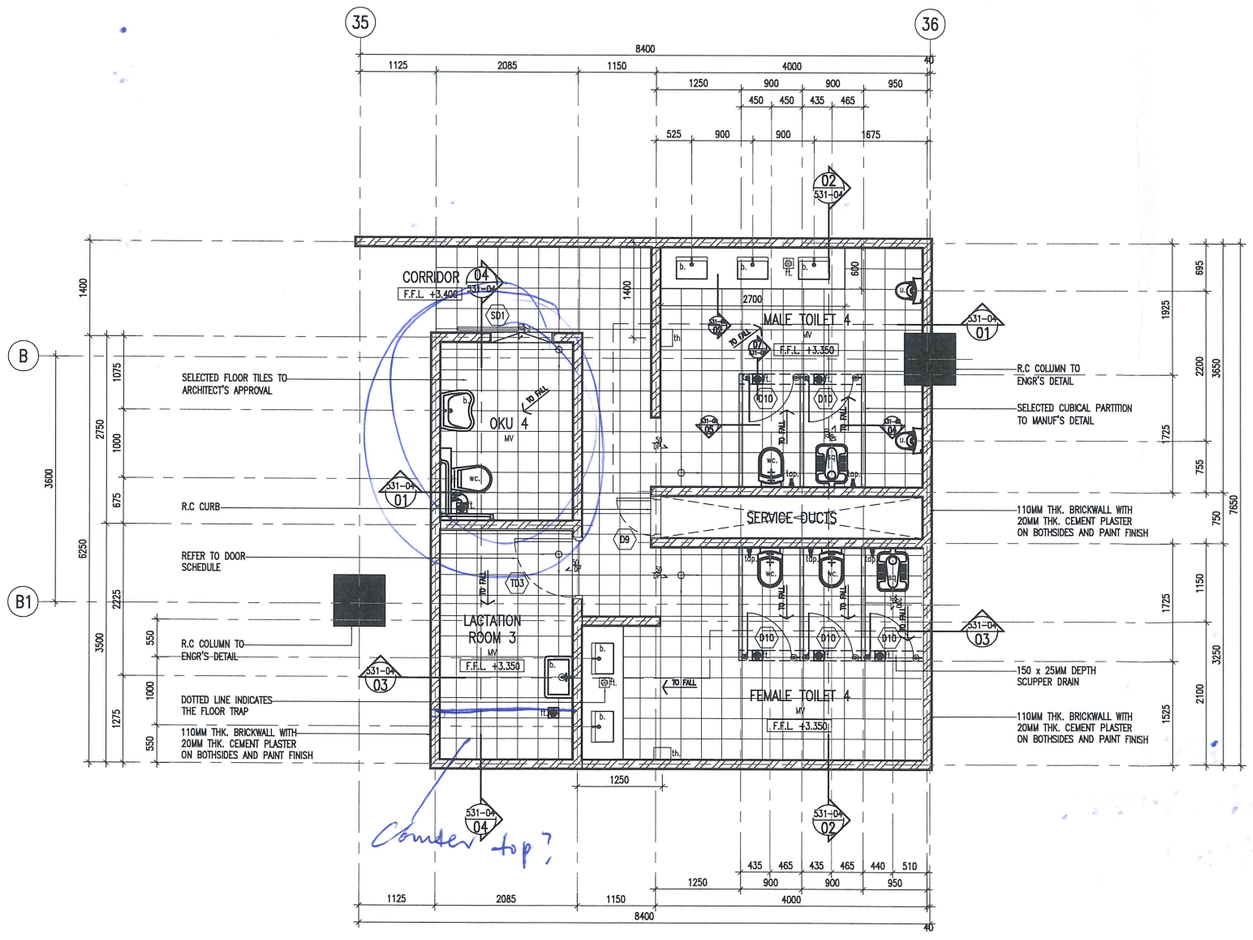

01 TYPICAL TOILET FLOOR PLAN (1ST–3RD)
100 SCALE = 1 : 50

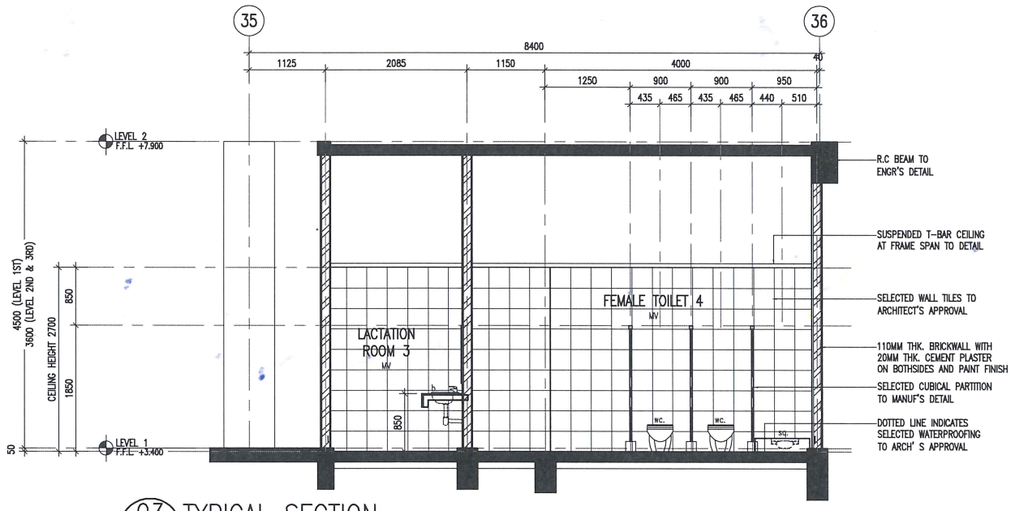

03 TYPICAL SECTION
531-04 SCALE = 1 : 50

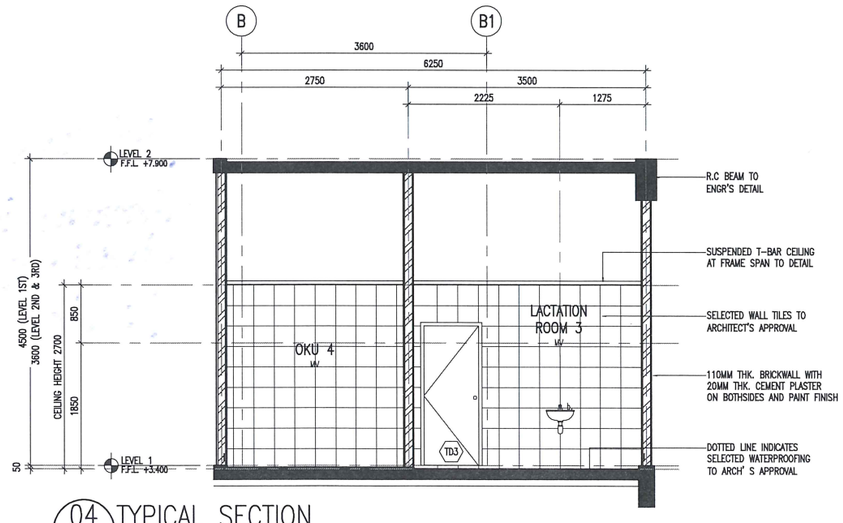

04 TYPICAL SECTION
531-04 SCALE = 1 : 50

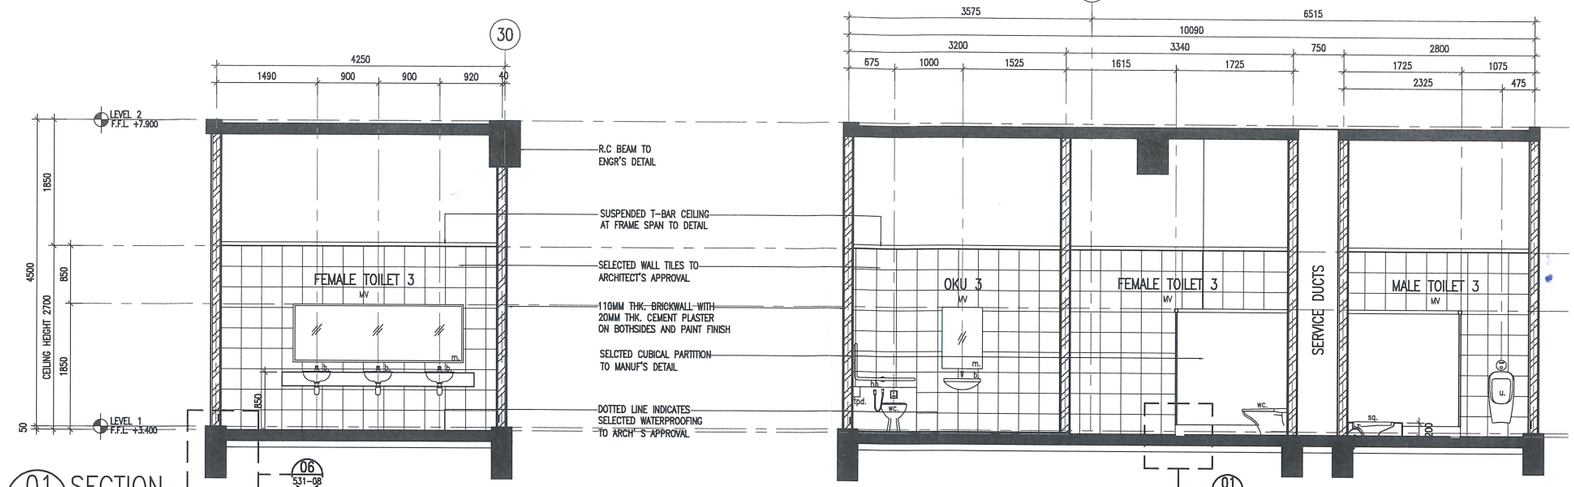

01 SECTION
531-03 SCALE = 1 : 50

02 SECTION
531-03 SCALE = 1 : 50

LEGEND– SANITARY FITTINGS	
FITTINGS	DESCRIPTION
b.	Vanity counter top lavatory
fl.	Floor trap
hb.	Hand bidet
hd.	Hand dryer
m.	6mm thk. Mirror
top.	–
th.	Toilet paper holder
sq.	Squatting
u.	Urinal
wc.	Water closet

LEGEND	
–	DESCRIPTION
mv	Mechanical ventilation

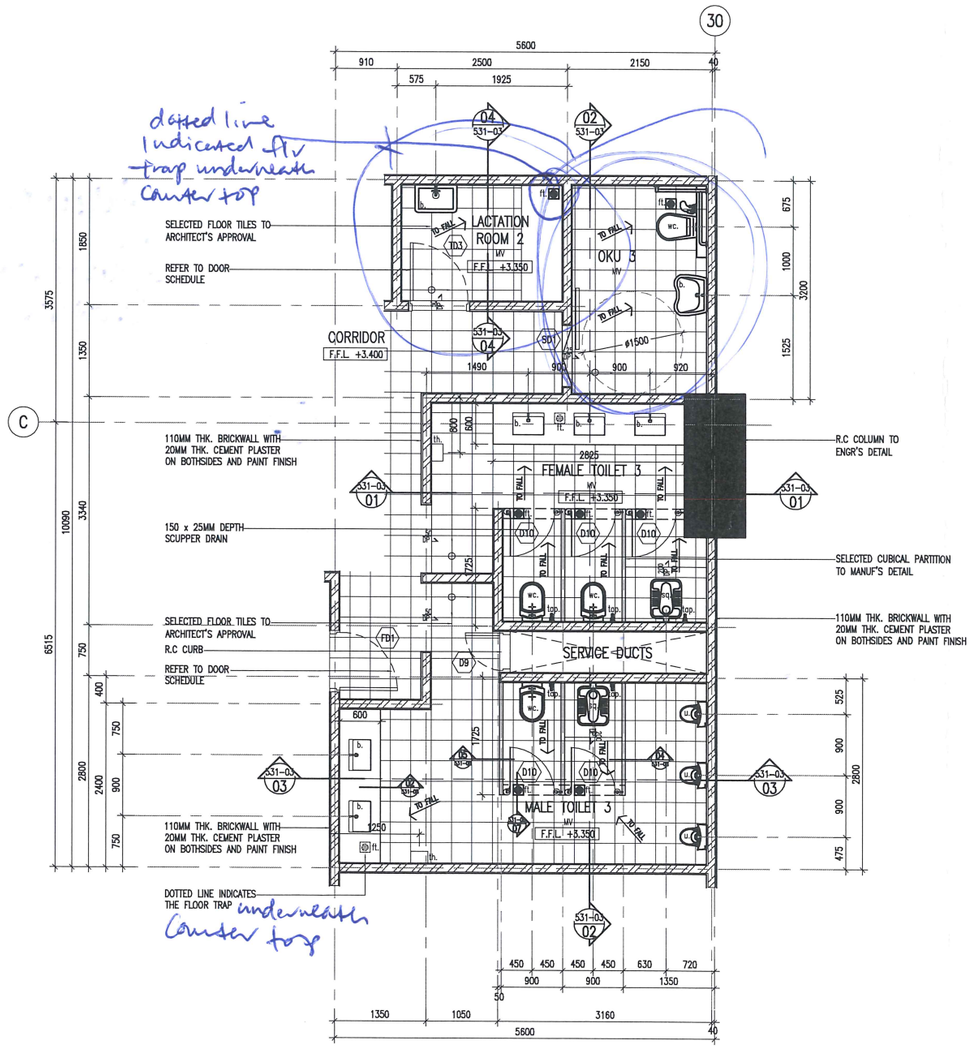

01 TOILET FLOOR PLAN (1ST)
100 SCALE = 1 : 50

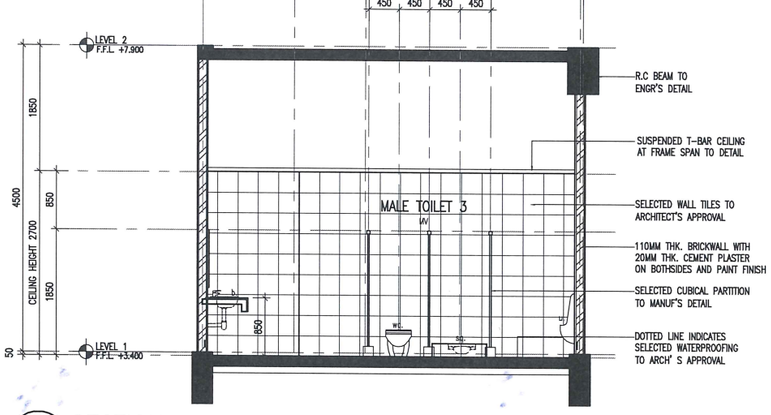

03 SECTION
531-03 SCALE = 1 : 50

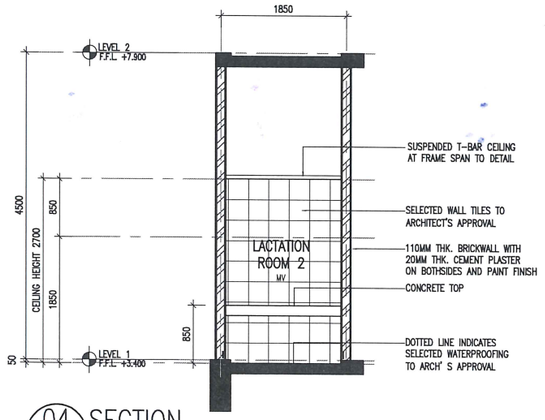

04 SECTION
531-03 SCALE = 1 : 50

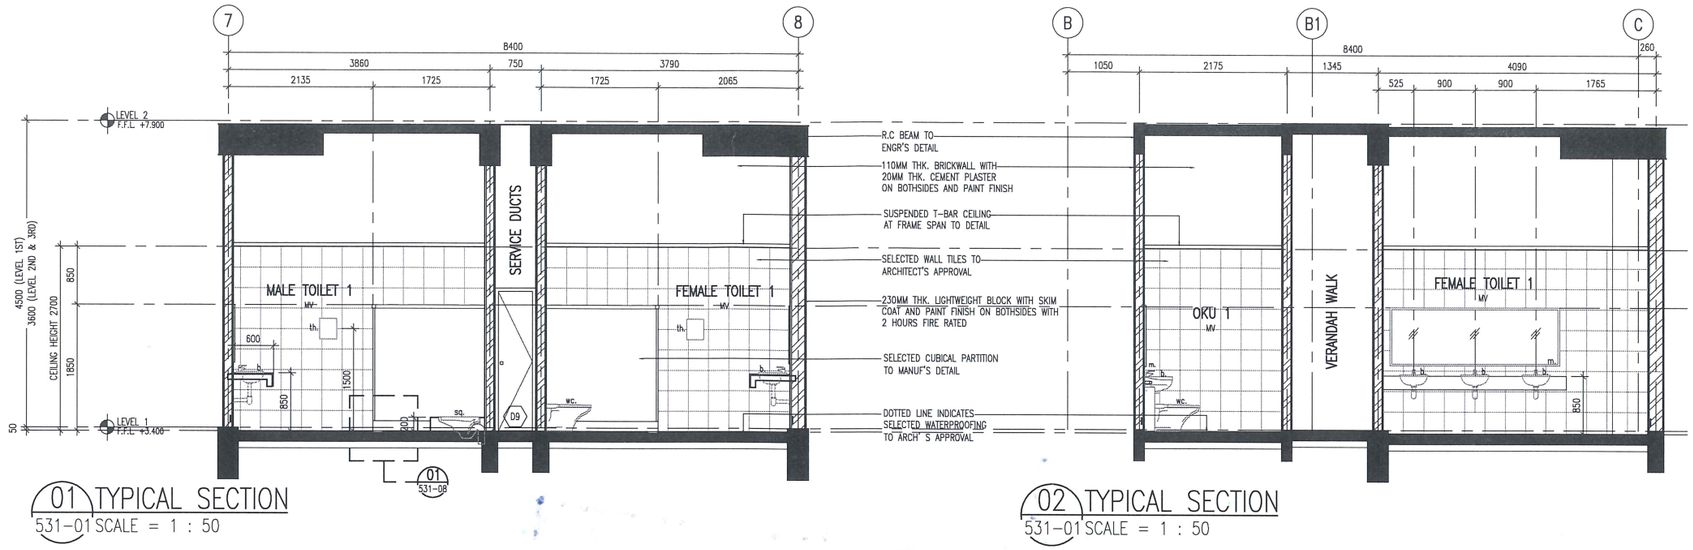

01 TYPICAL SECTION
531-01 SCALE = 1 : 50

02 TYPICAL SECTION
531-01 SCALE = 1 : 50

LEGEND– SANITARY FITTINGS	
FITTINGS	DESCRIPTION
b.	Vanity counter top lavatory
ft.	Floor trap
hb.	Hand bidet
hd.	Hand dryer
m.	6mm thk. Mirror
tap.	–
th.	Toilet paper holder
sq.	Squatting
u.	Urinal
wc.	Water closet

LEGEND	
–	DESCRIPTION
mv	Mechanical ventilation

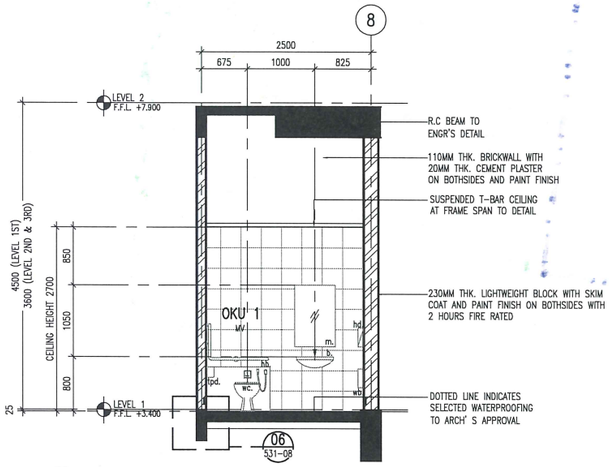

03 TYPICAL SECTION
531-01 SCALE = 1 : 50

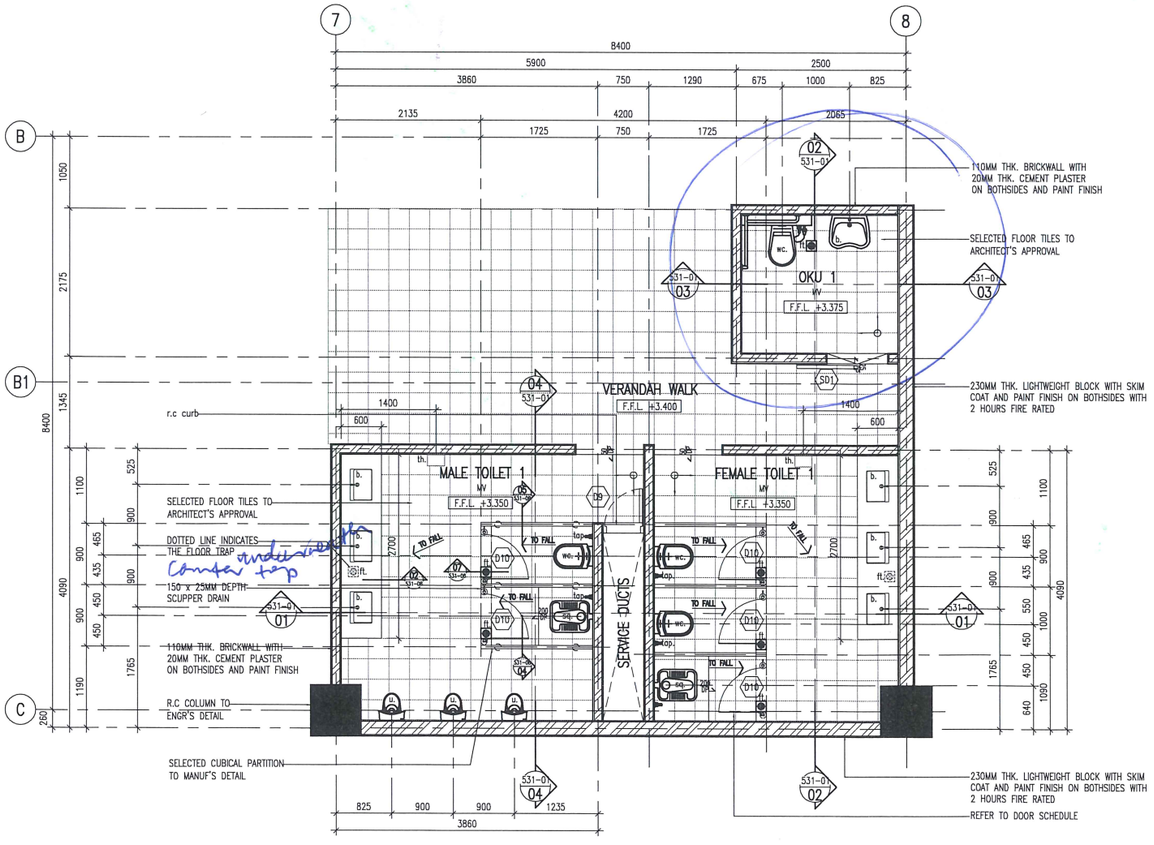

01 TYPICAL TOILET FLOOR PLAN (1ST–3RD)
100 SCALE = 1 : 50

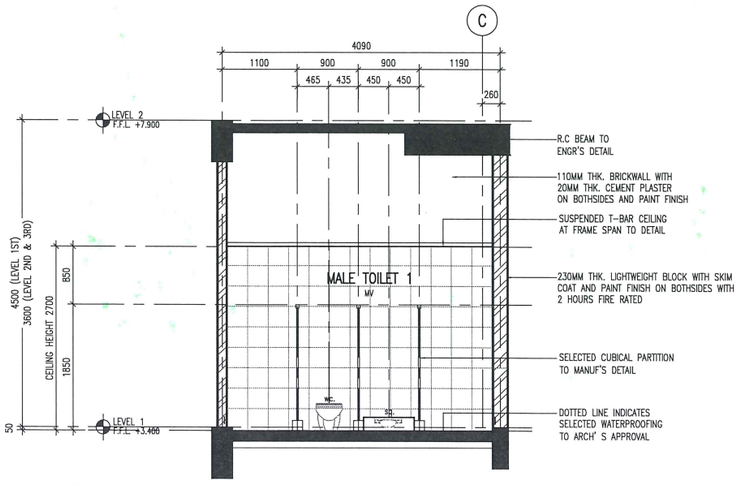

04 TYPICAL SECTION
531-01 SCALE = 1 : 50

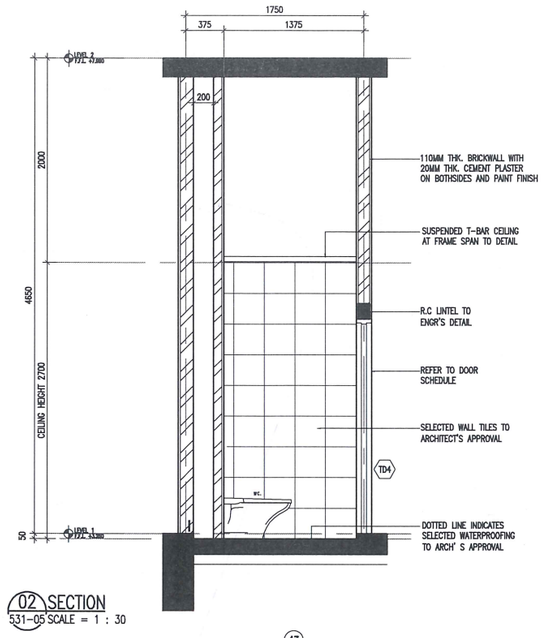

02 SECTION
531-05 SCALE = 1 : 30

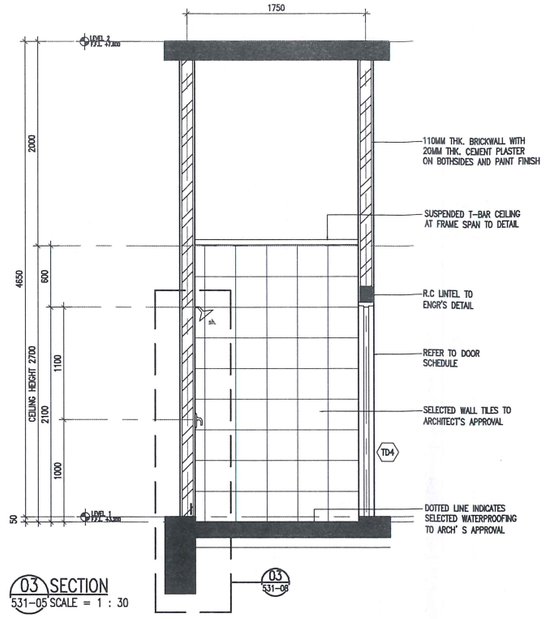

03 SECTION
531-05 SCALE = 1 : 30

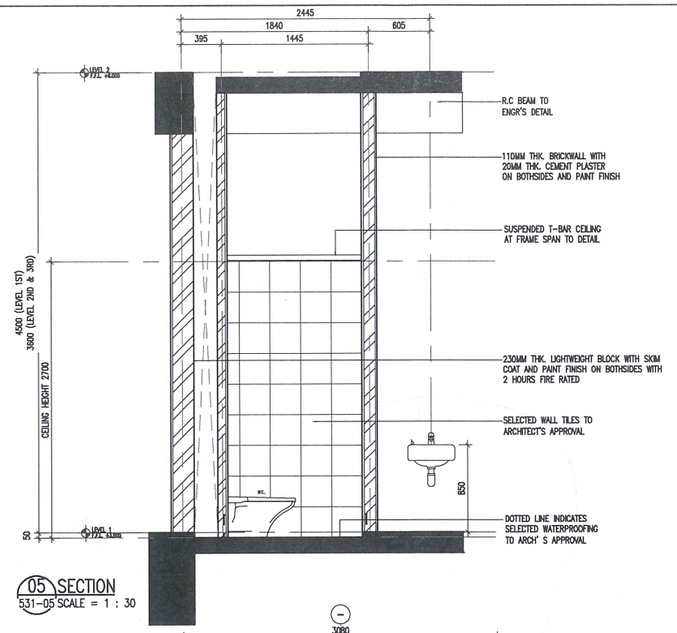

05 SECTION
531-05 SCALE = 1 : 30

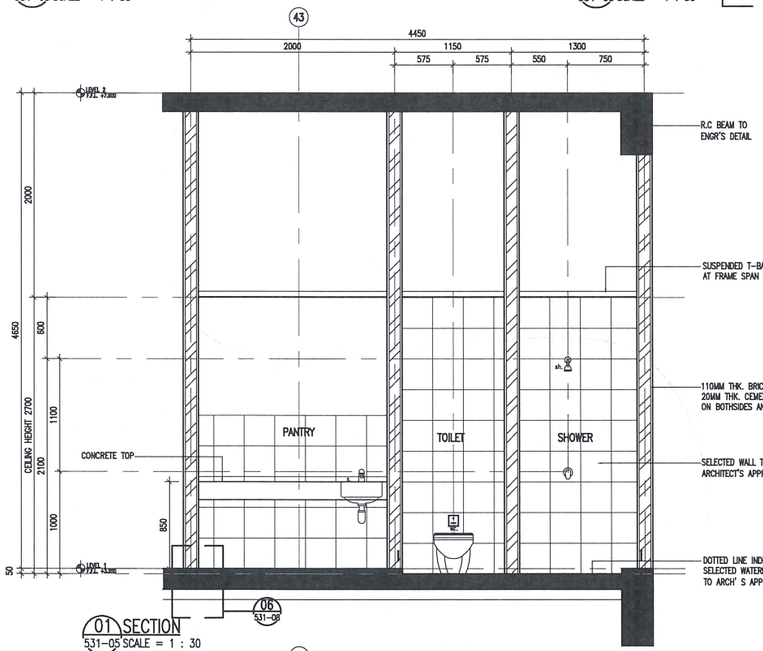

01 SECTION
531-05 SCALE = 1 : 30

LEGEND– SANITARY FITTINGS	
FITTINGS	DESCRIPTION
b.	Vanity counter top lavatory
fl.	Floor trap
hb.	Hand bidet
hd.	Hand dryer
m.	6mm thk. Mirror
top.	–
th.	Toilet paper holder
sq.	Squatting
sh.	Shower
s.	Sink
u.	Urinal
wc.	Water closet

LEGEND	
–	DESCRIPTION
mv	Mechanical ventilation

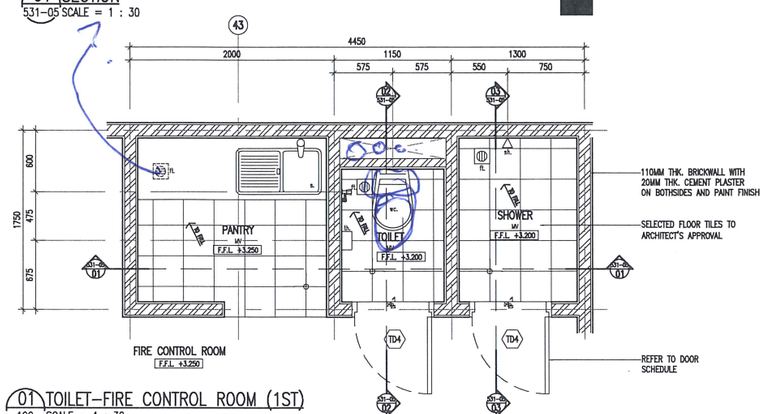

01 TOILET–FIRE CONTROL ROOM (1ST)
100 SCALE = 1 : 30

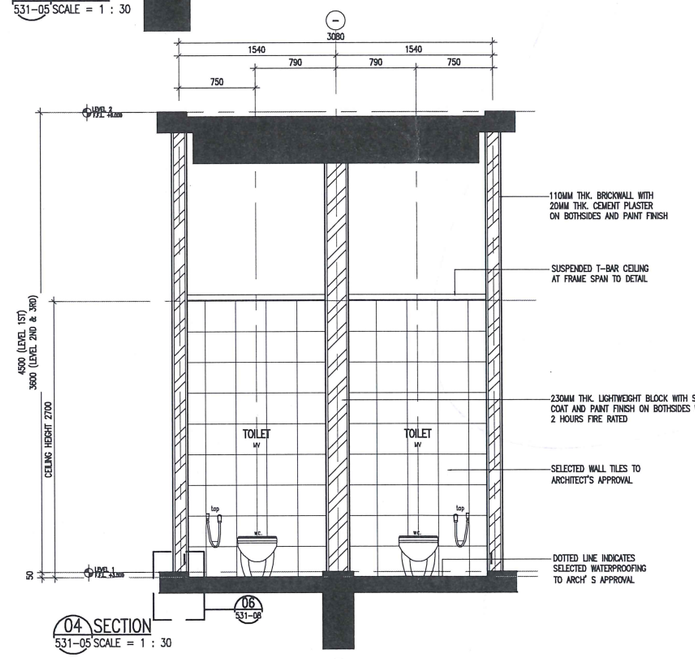

04 SECTION
531-05 SCALE = 1 : 30

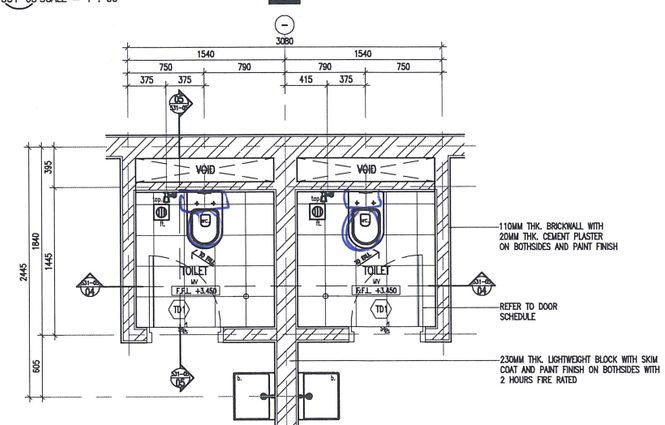

01 TYPICAL RETAIL TOILET FLOOR PLAN (1ST–3RD)
100 SCALE = 1 : 30

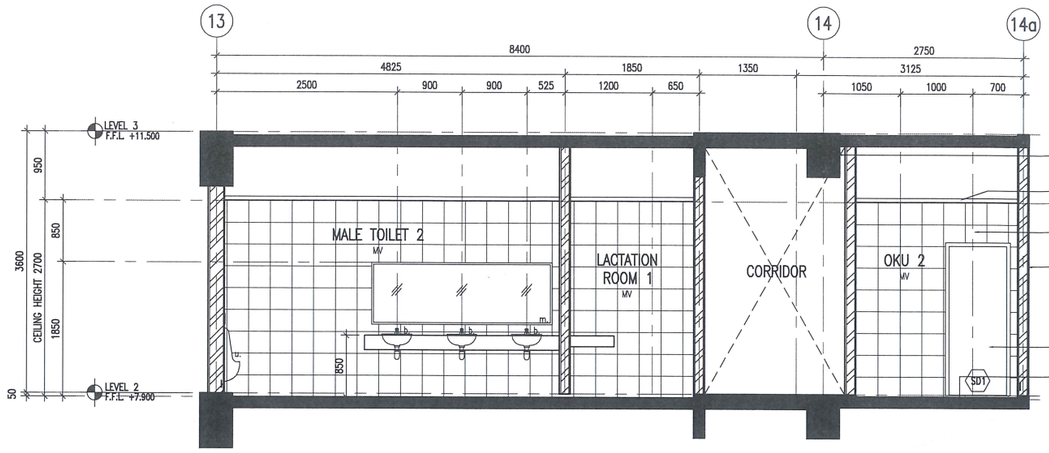

01 TYPICAL SECTION
531-06 SCALE = 1 : 50

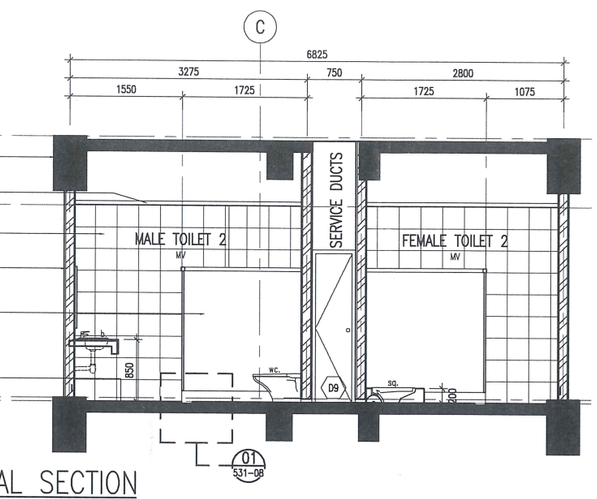

02 TYPICAL SECTION
531-06 SCALE = 1 : 50

LEGEND– SANITARY FITTINGS	
FITTINGS	DESCRIPTION
b.	Vanity counter top lavatory
ft.	Floor trap
hb.	Hand bidet
hd.	Hand dryer
m.	6mm thk. Mirror
tap.	–
th.	Toilet paper holder
sq.	Squatting
u.	Urinal
wc.	Water closet

LEGEND	
–	DESCRIPTION
mv	Mechanical ventilation

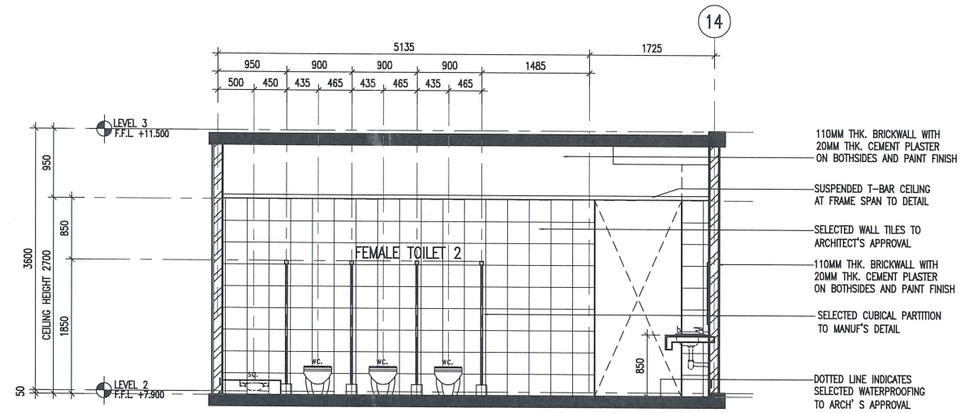

03 TYPICAL SECTION
531-06 SCALE = 1 : 50

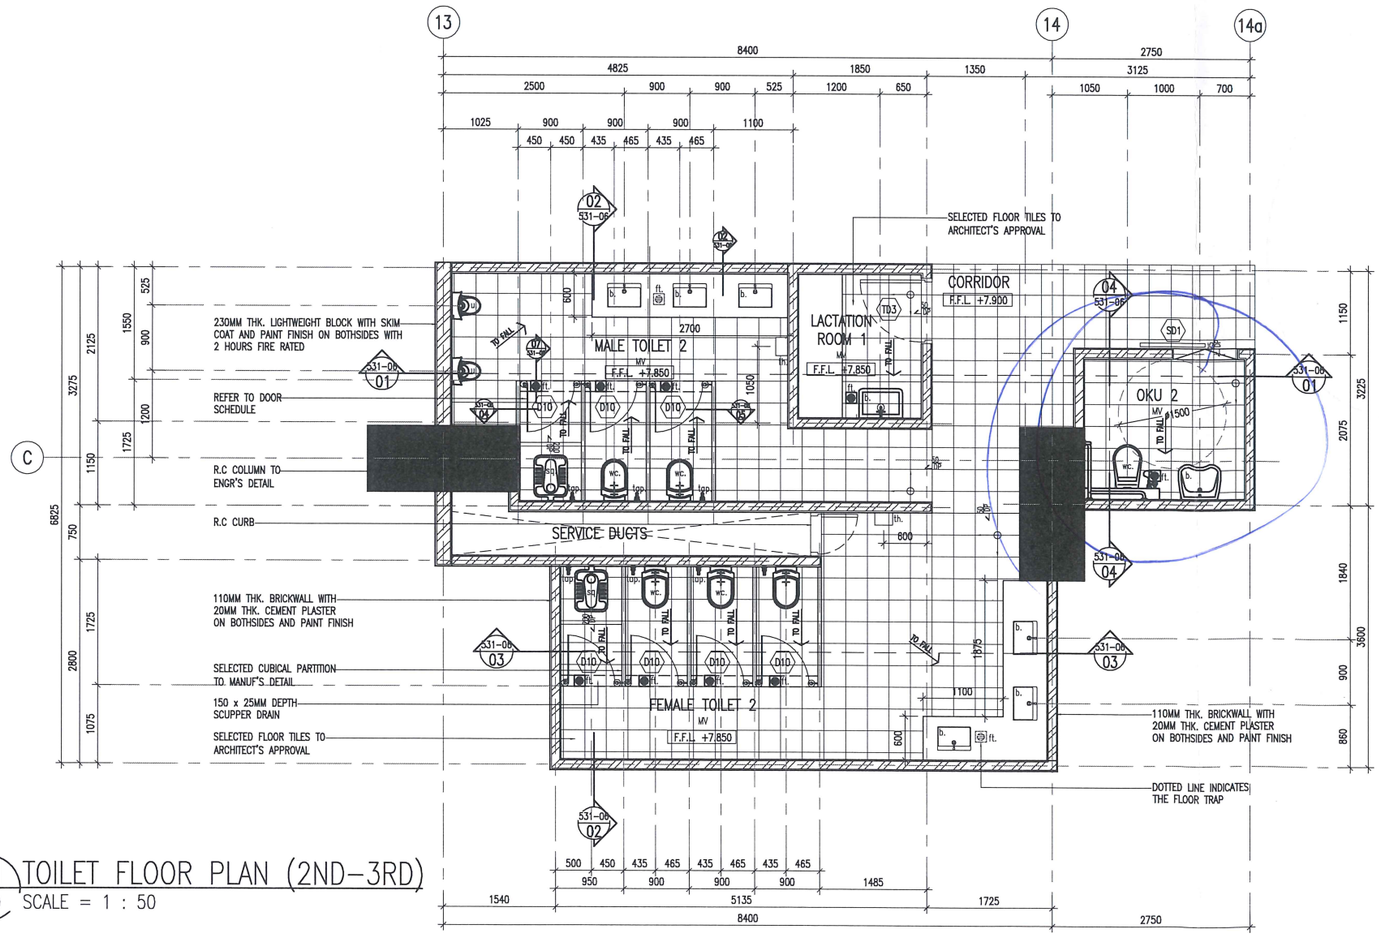

01 TOILET FLOOR PLAN (2ND–3RD)
100 SCALE = 1 : 50

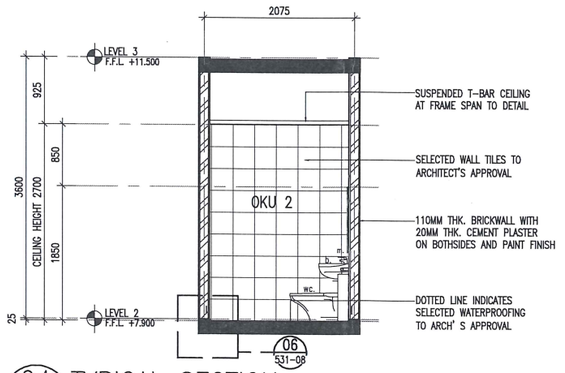

04 TYPICAL SECTION
531-06 SCALE = 1 : 50