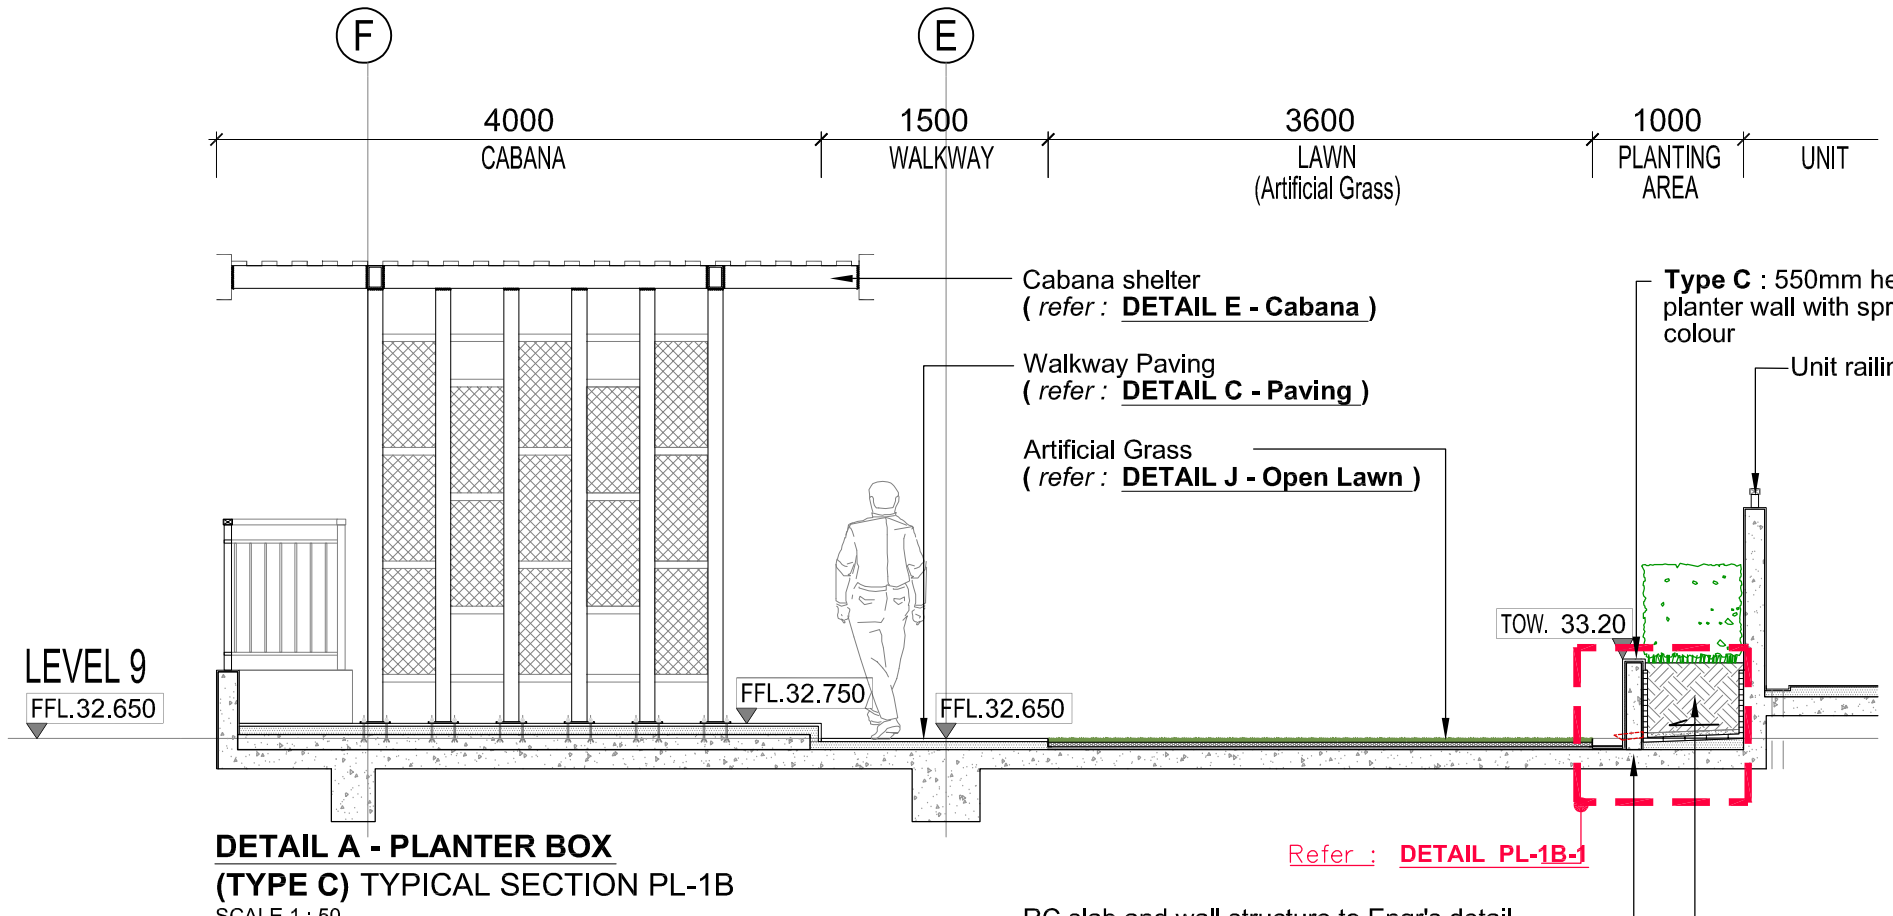

DETAIL A - PLANTER BOX
(TYPE C) TYPICAL SECTION PL-1B
SCALE 1 : 50

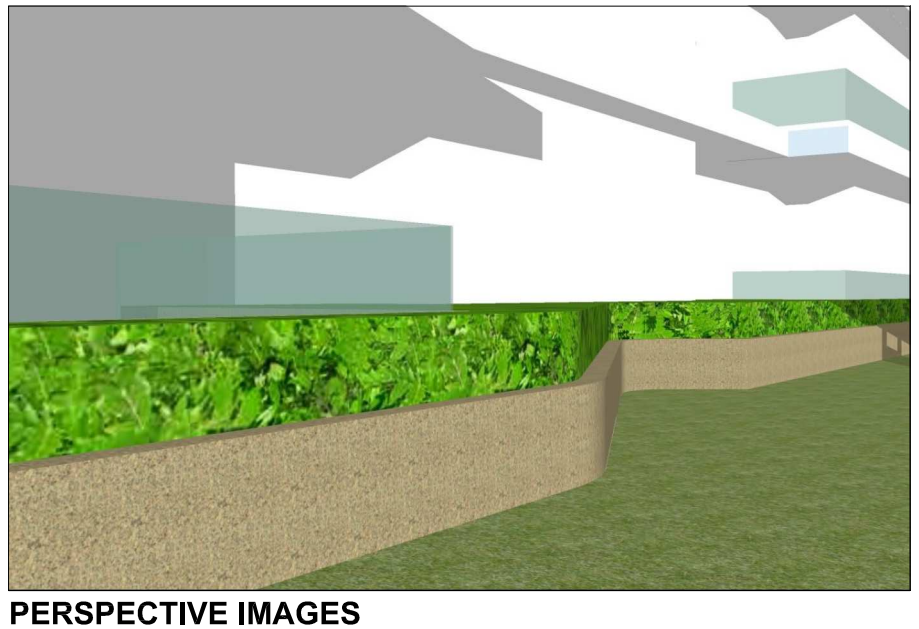

PERSPECTIVE IMAGES
TYPE C : 550mm Height Planter Wall
View C-C1

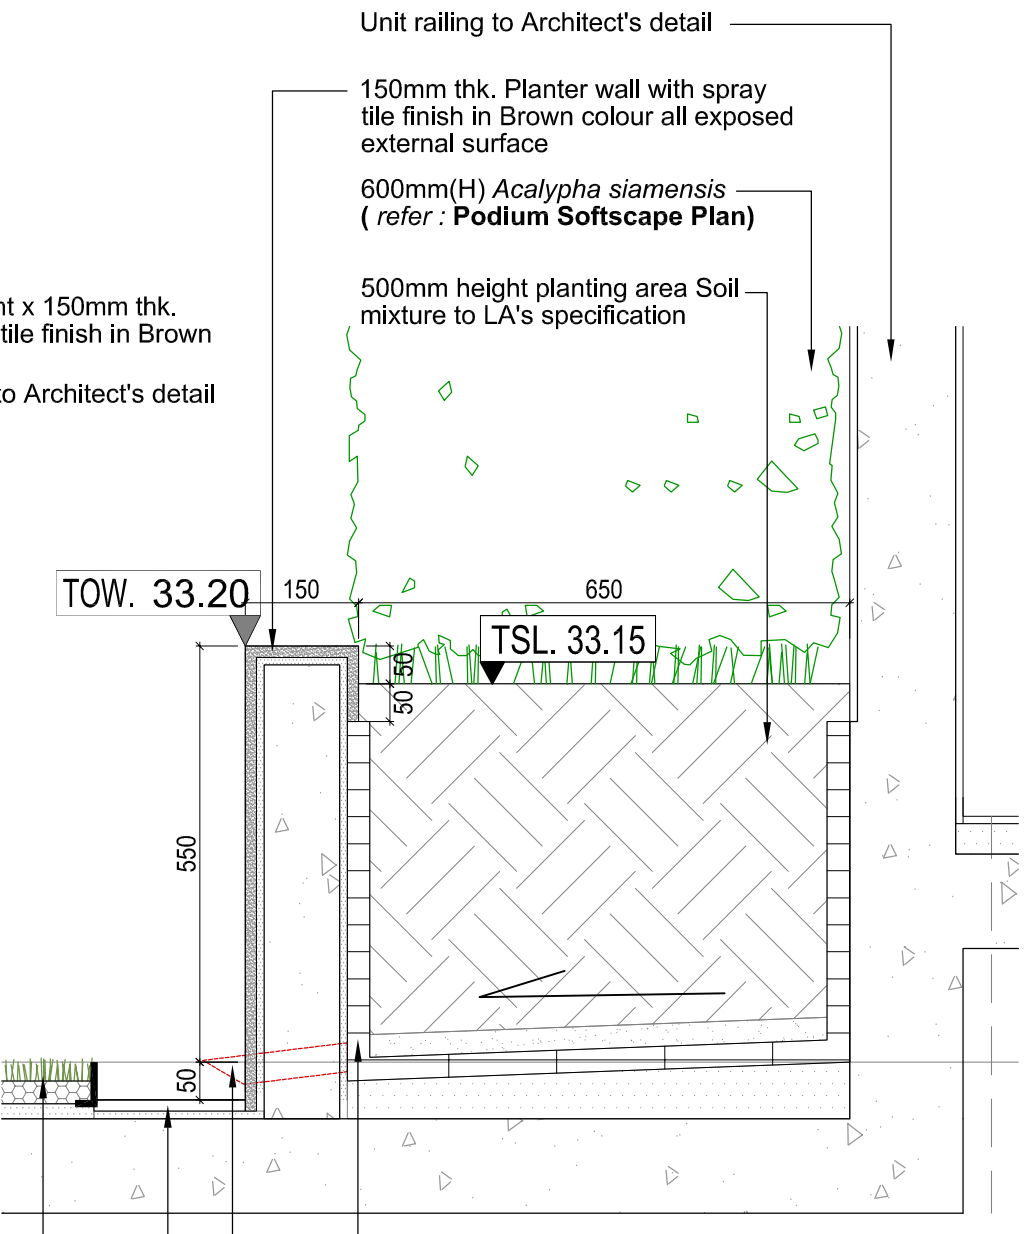

DETAIL A - PLANTER BOX
(TYPE C) DETAIL PL-1B-1
SCALE 1 : 10

This drawing may not be reproduced or used without the written permission from LANDART DESIGN

LANDart
design sdn.bhd.
42, Chow Thye Road, 10050, Penang, Malaysia
Tel: +604-2299 375 / 530 Fax: +604-229 1928
email: info@landart.com.my
www.landart.com.my

PROJECT
PLOT 1
PROPOSED LANDSCAPE WORKS FOR CADANGAN MEMBINA PEMBANGUNAN BERCAMPUR DI ATAS LOT 21135, PERSIARAN CASSIA BARAT 3, MUKIM 13, SEBERANG PERAI SELATAN, PULAU PINANG YANG MENGANDUNGI:
A. 2 BLOK PANGSAPURI PERKHIDMATAN 18 TINGKAT (612 UNIT)
B. KEDAI PEJABAT 3 TINGKAT (196 UNIT)
C. 5 TINGKAT TEMPAT LETAK KENDERAAN

DRAWING TITLE
DETAIL A - PLANTER BOX
(TYPE C) TYPICAL SECTION PL-1B, DETAIL PL-1B-1

CLIENT
PARAMOUNT PROPERTY (PW) SDN. BHD.

DRAWING STATUS AND DATE :
CONSTRUCTION DRAWING
25 JULY 2018

DATE	REVISED	REF.

SCALE : AS SHOWN A3
UNIT : MM
DATE : JUL 2018
DRAWN BY : RF
CHECKED BY : ATIF

DRAWING NO : LA-15052-HD-PD-05a
REV. 05
SHEET NO. 23 / --
PROJECT NO. 15052
FILE : 15052-PD-01-DETAIL A-PLANTER BOX SECTION DETAIL-TY